

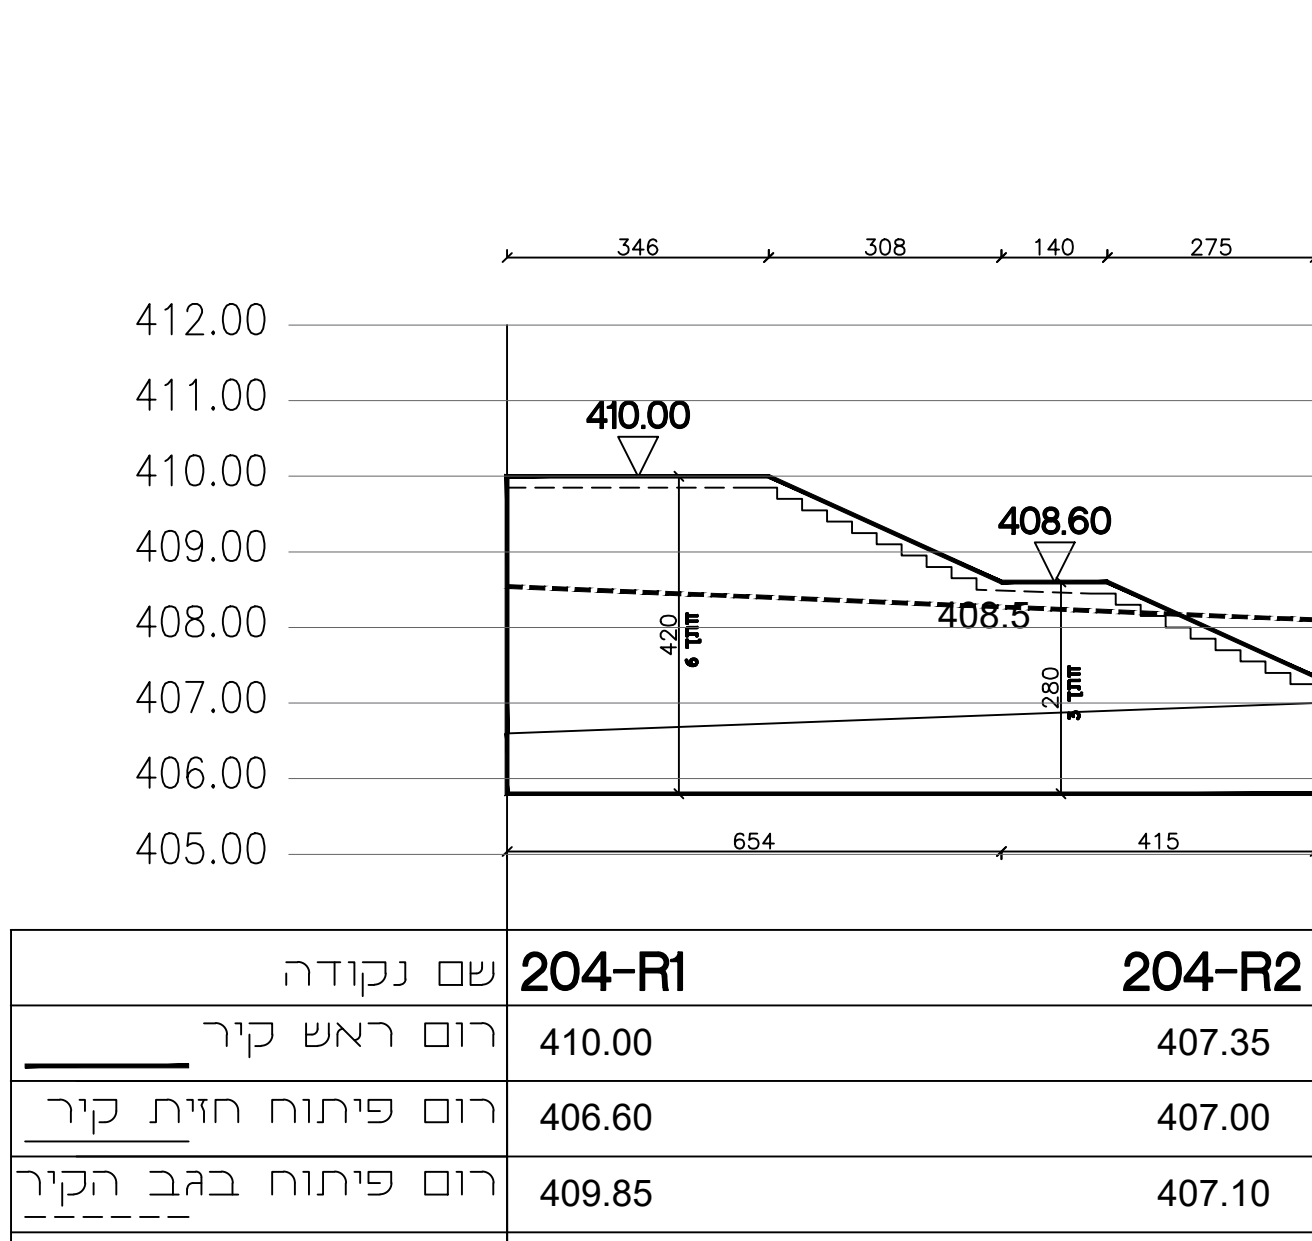
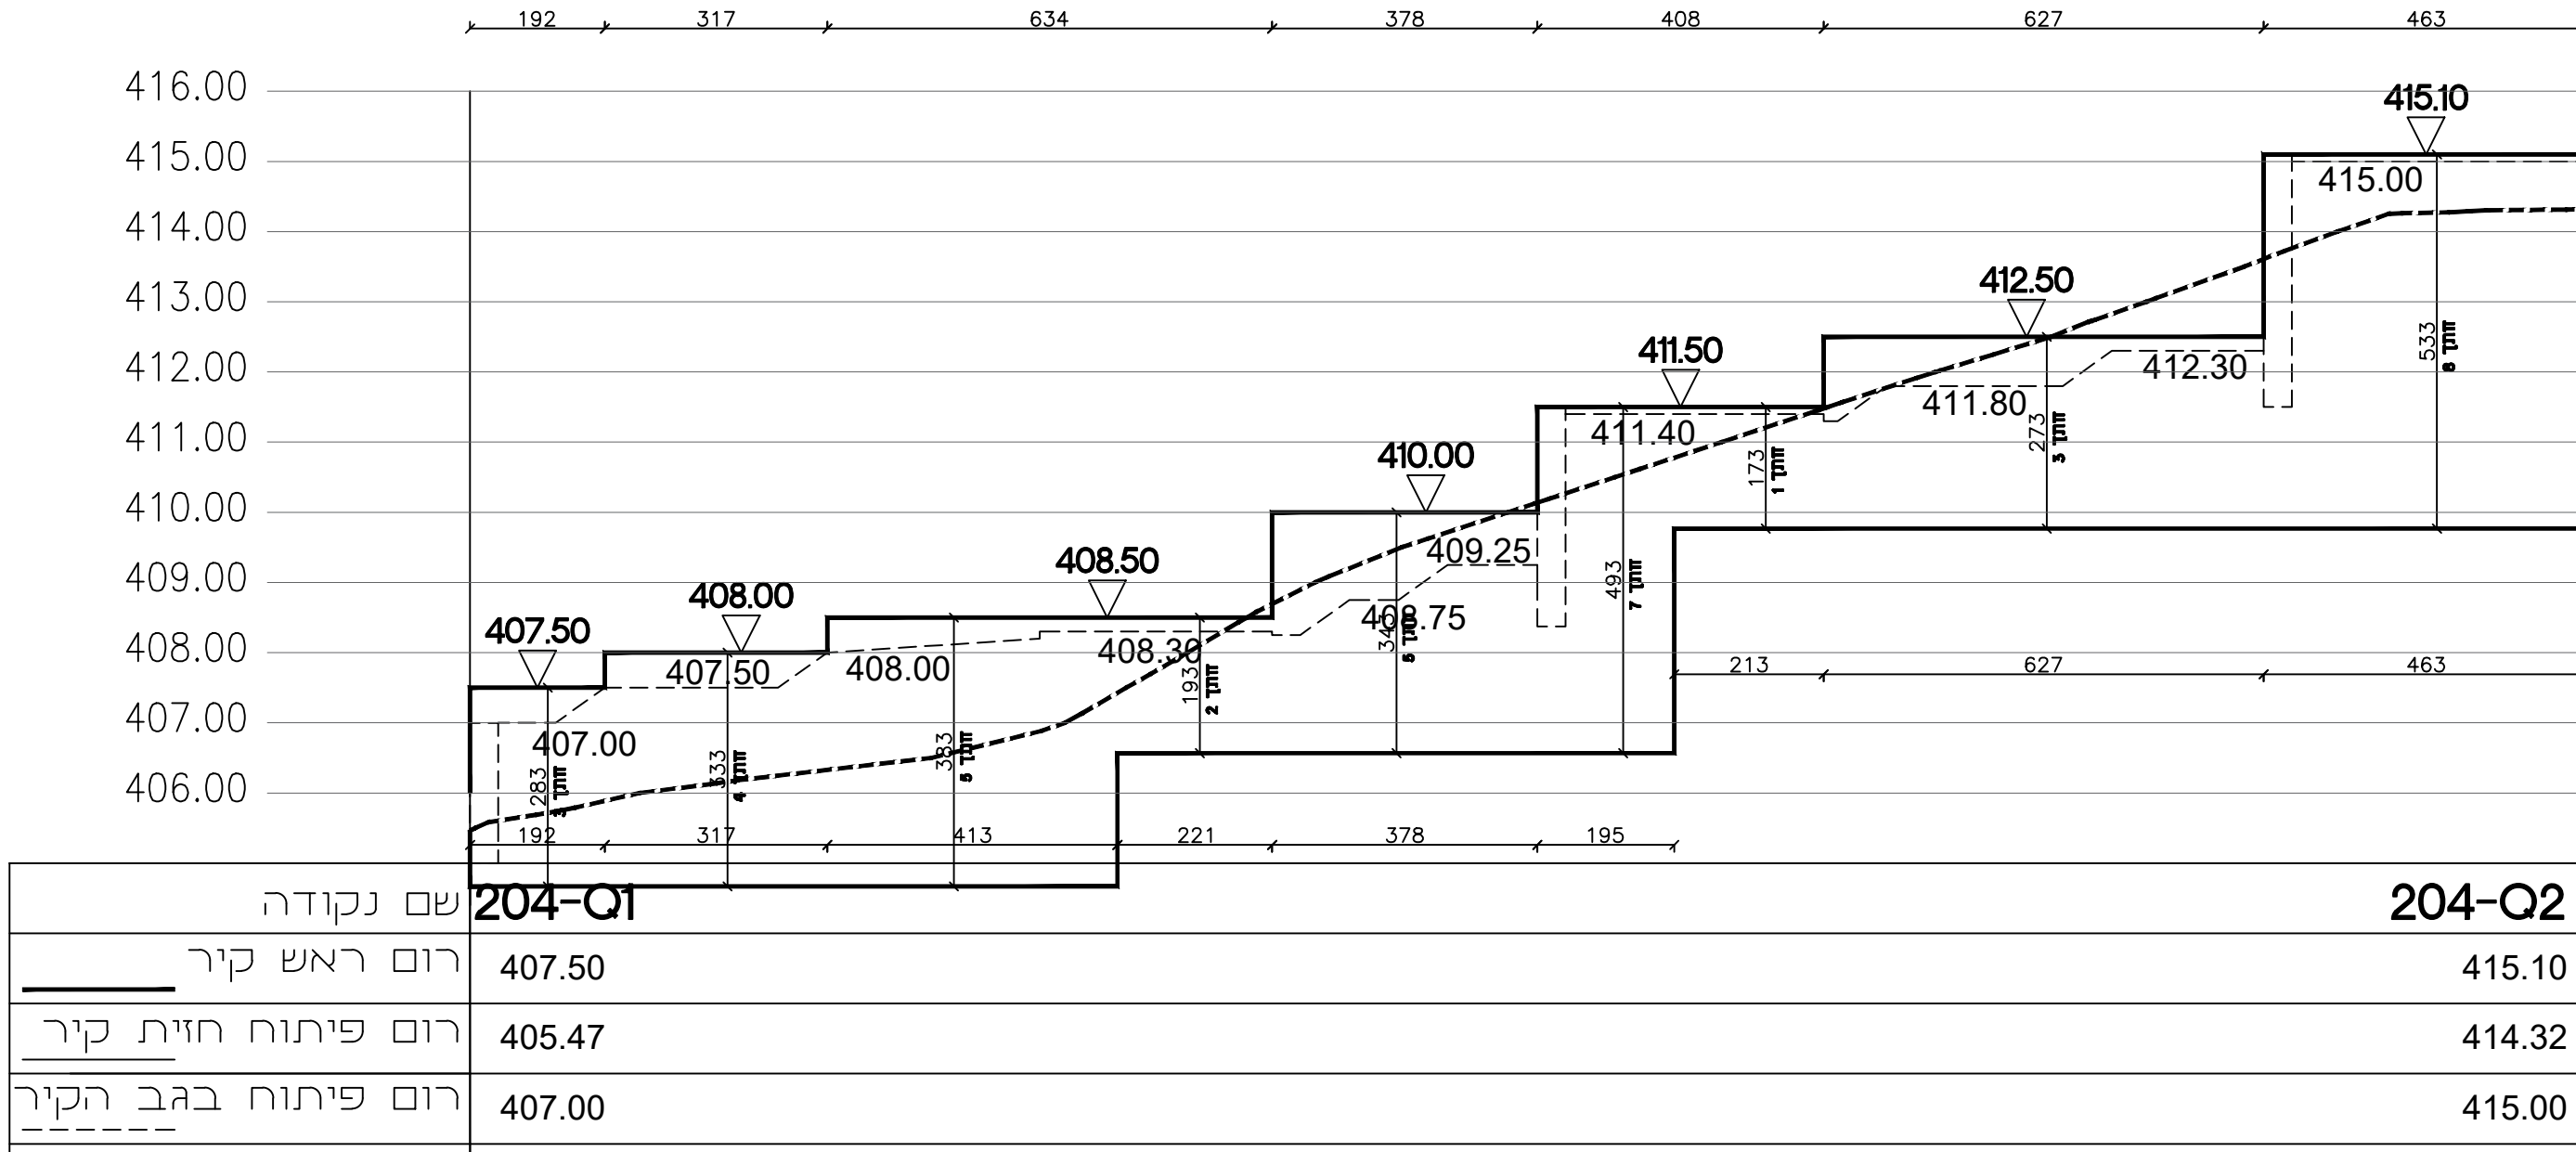
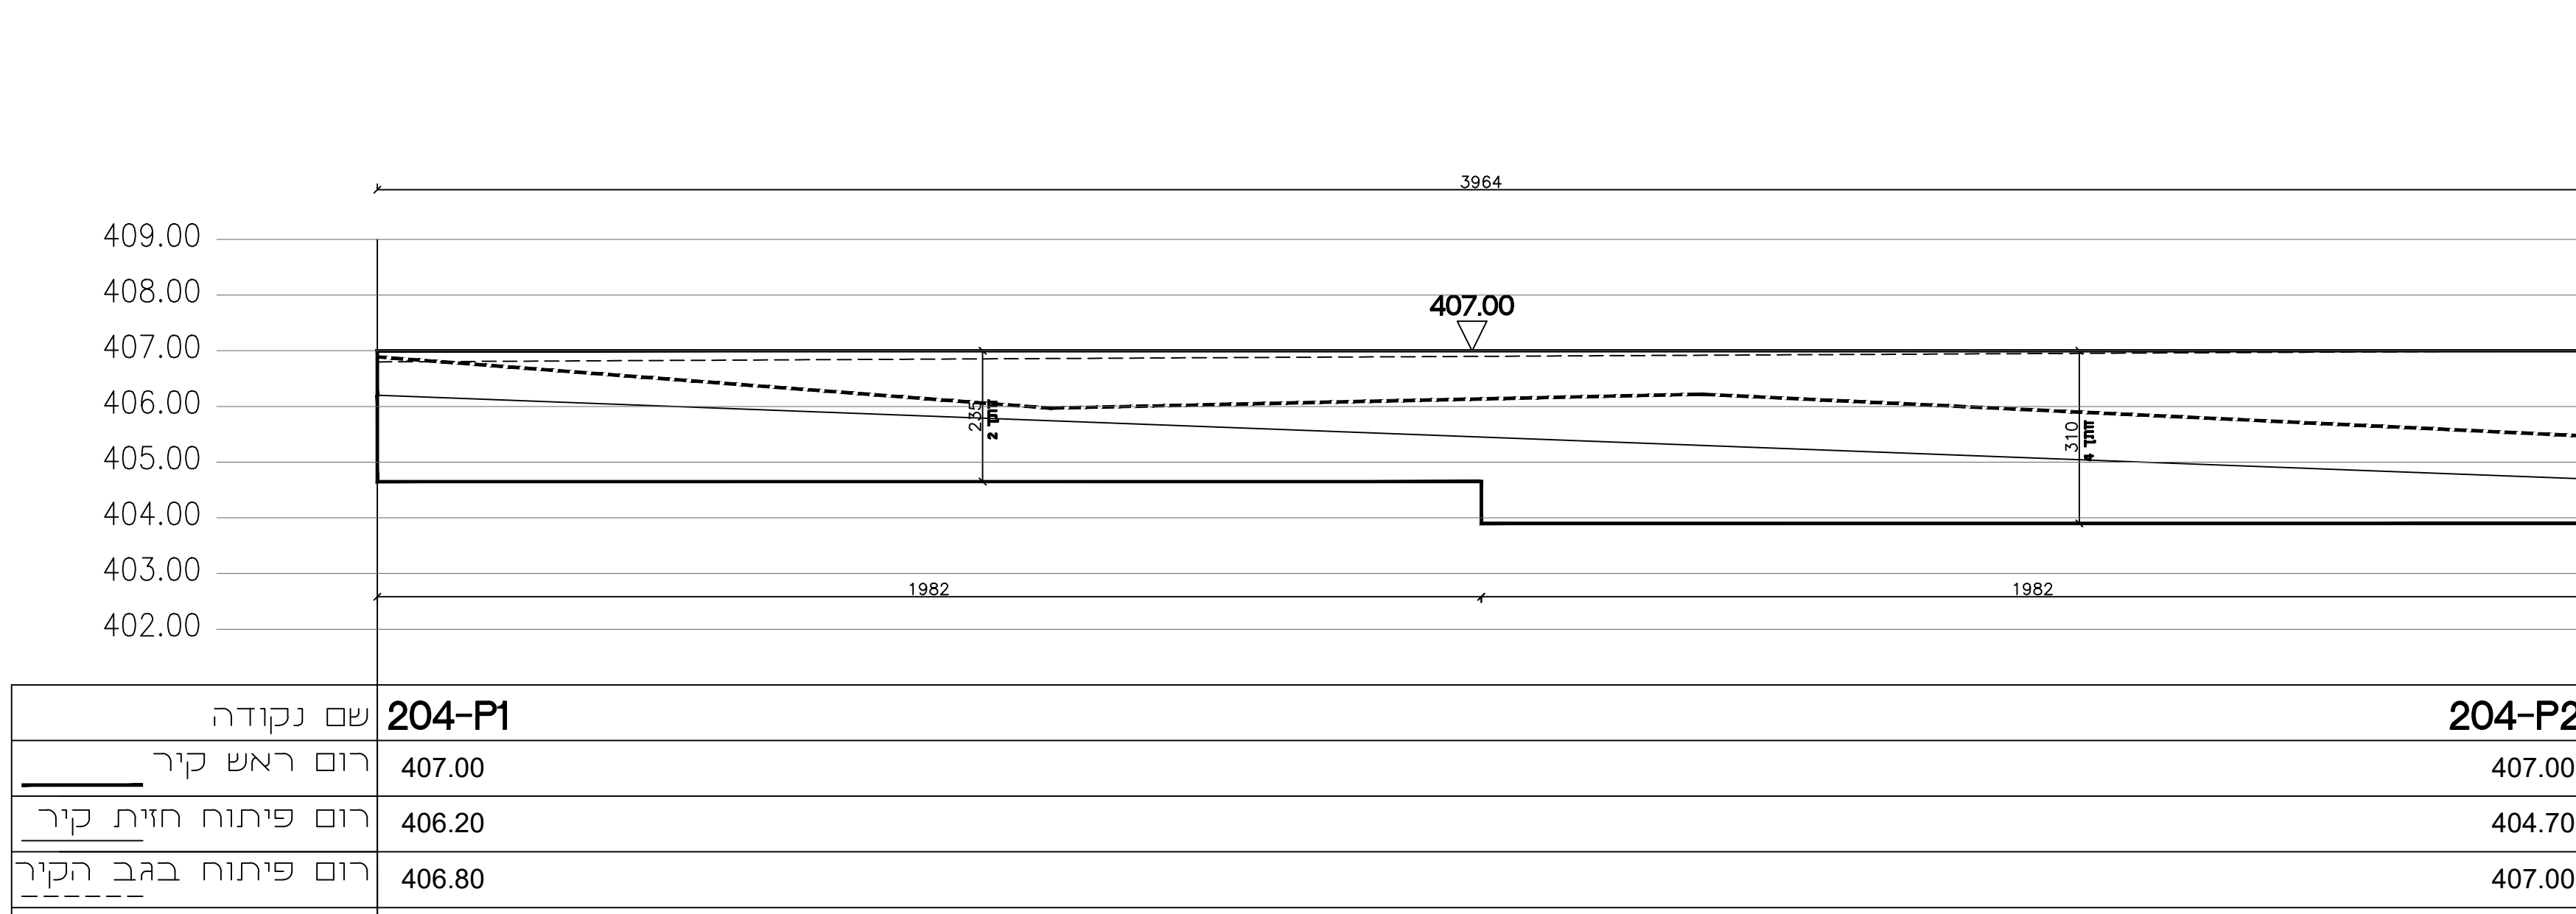
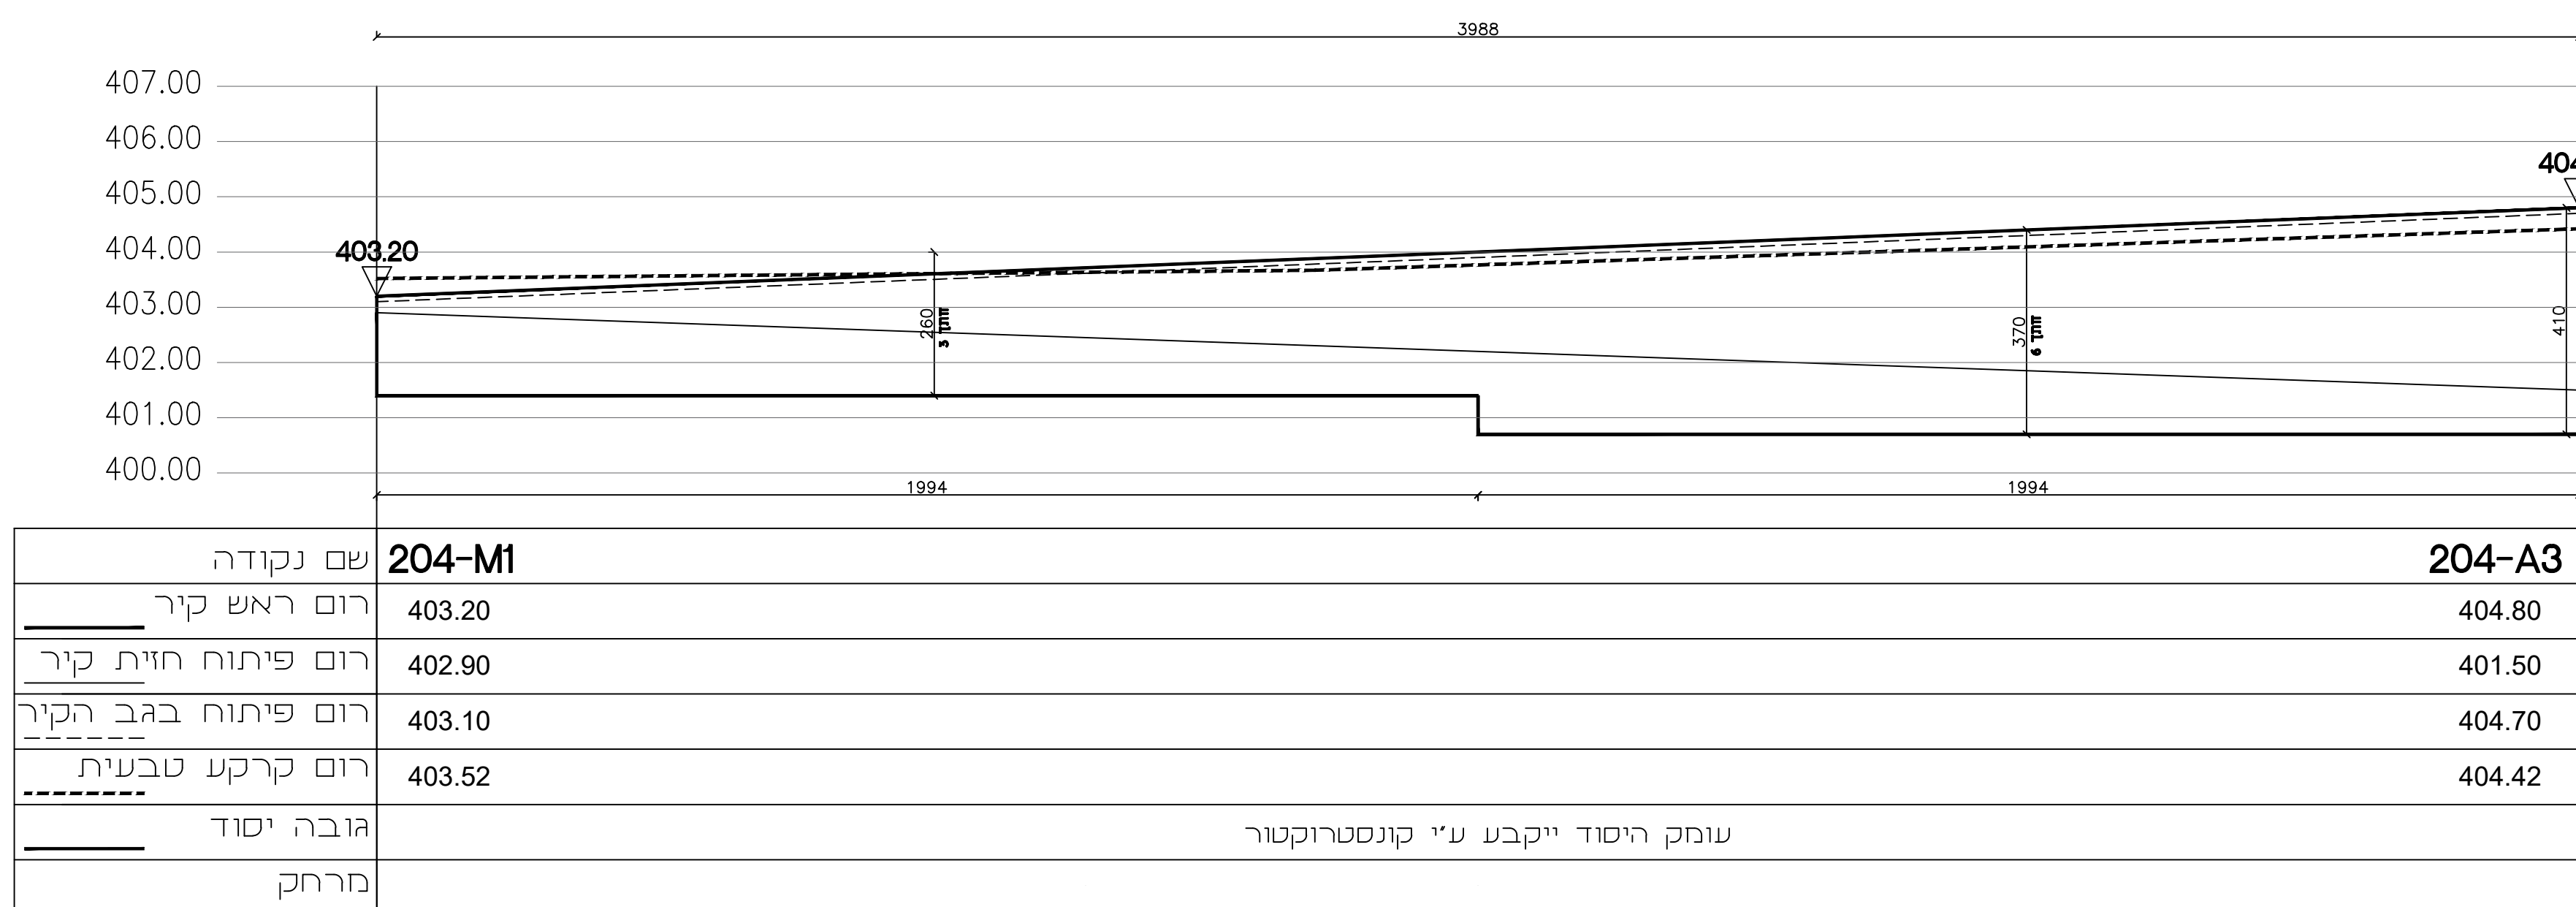
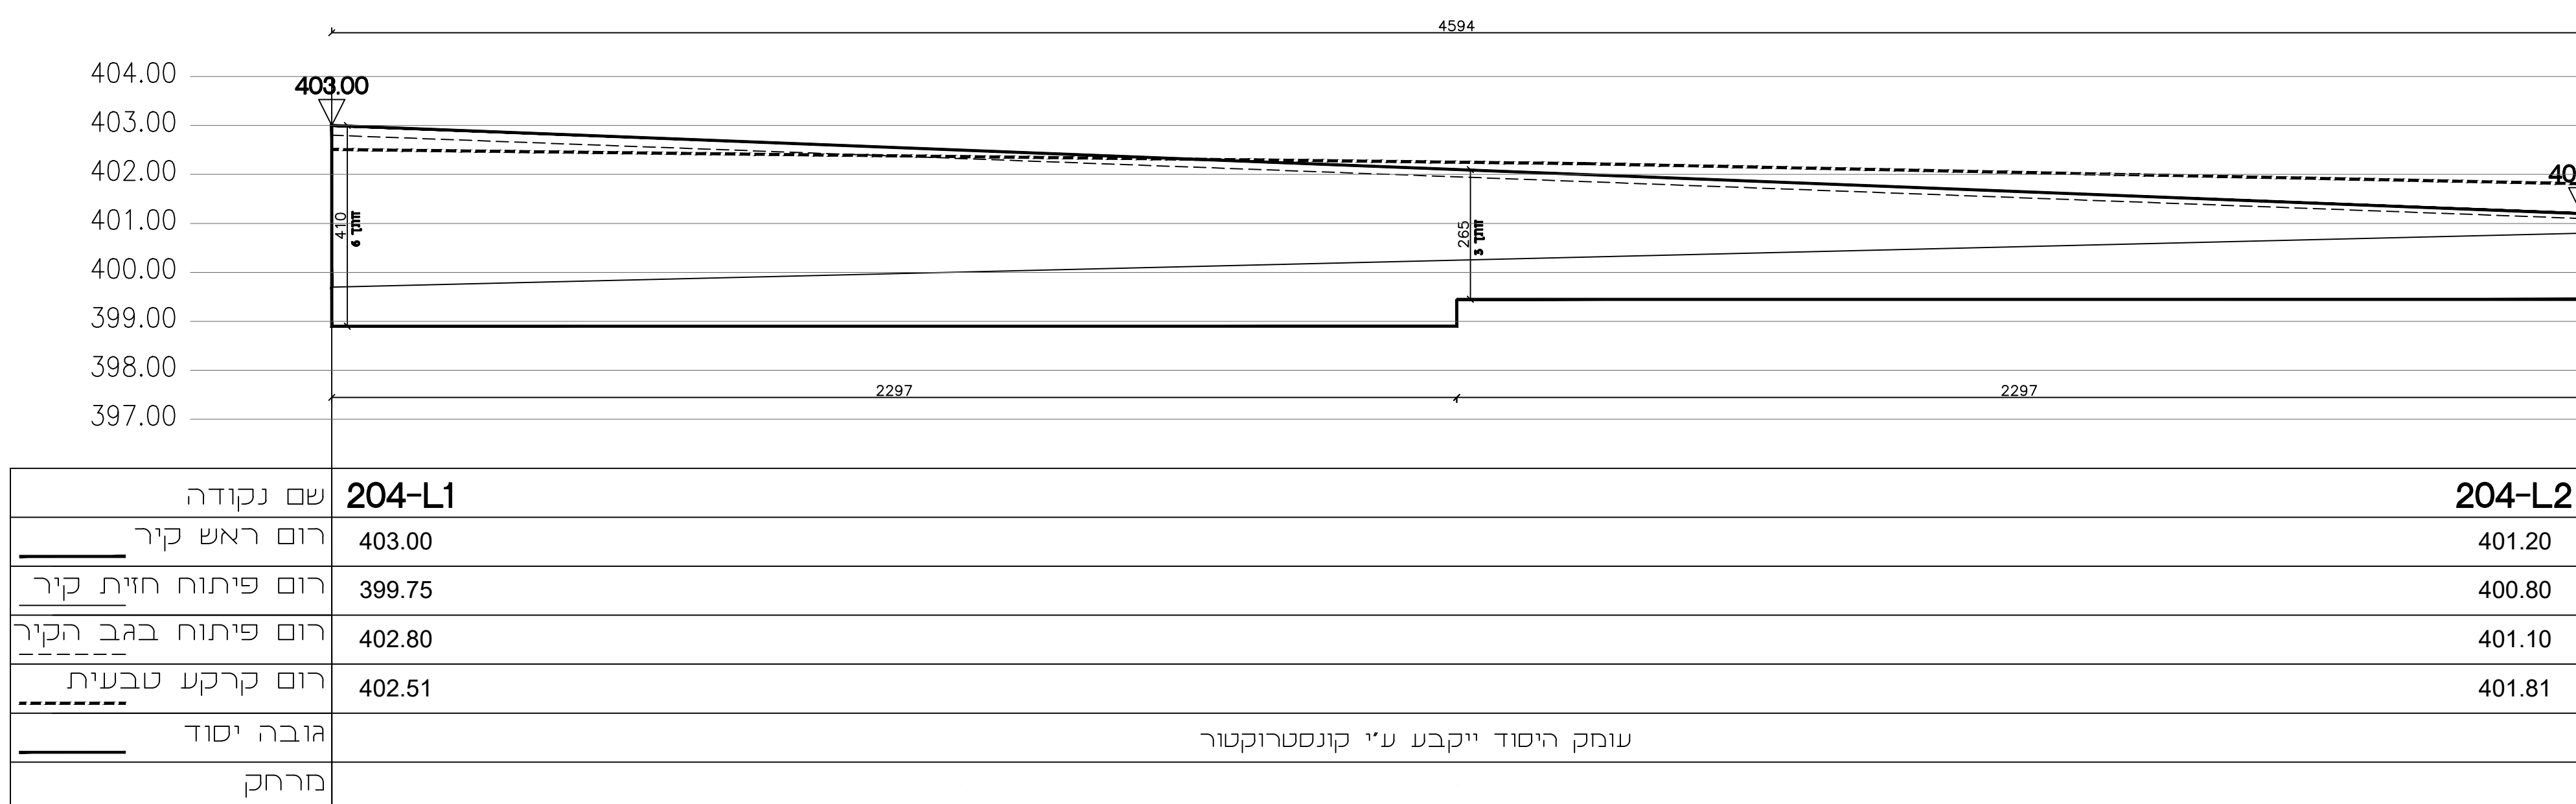
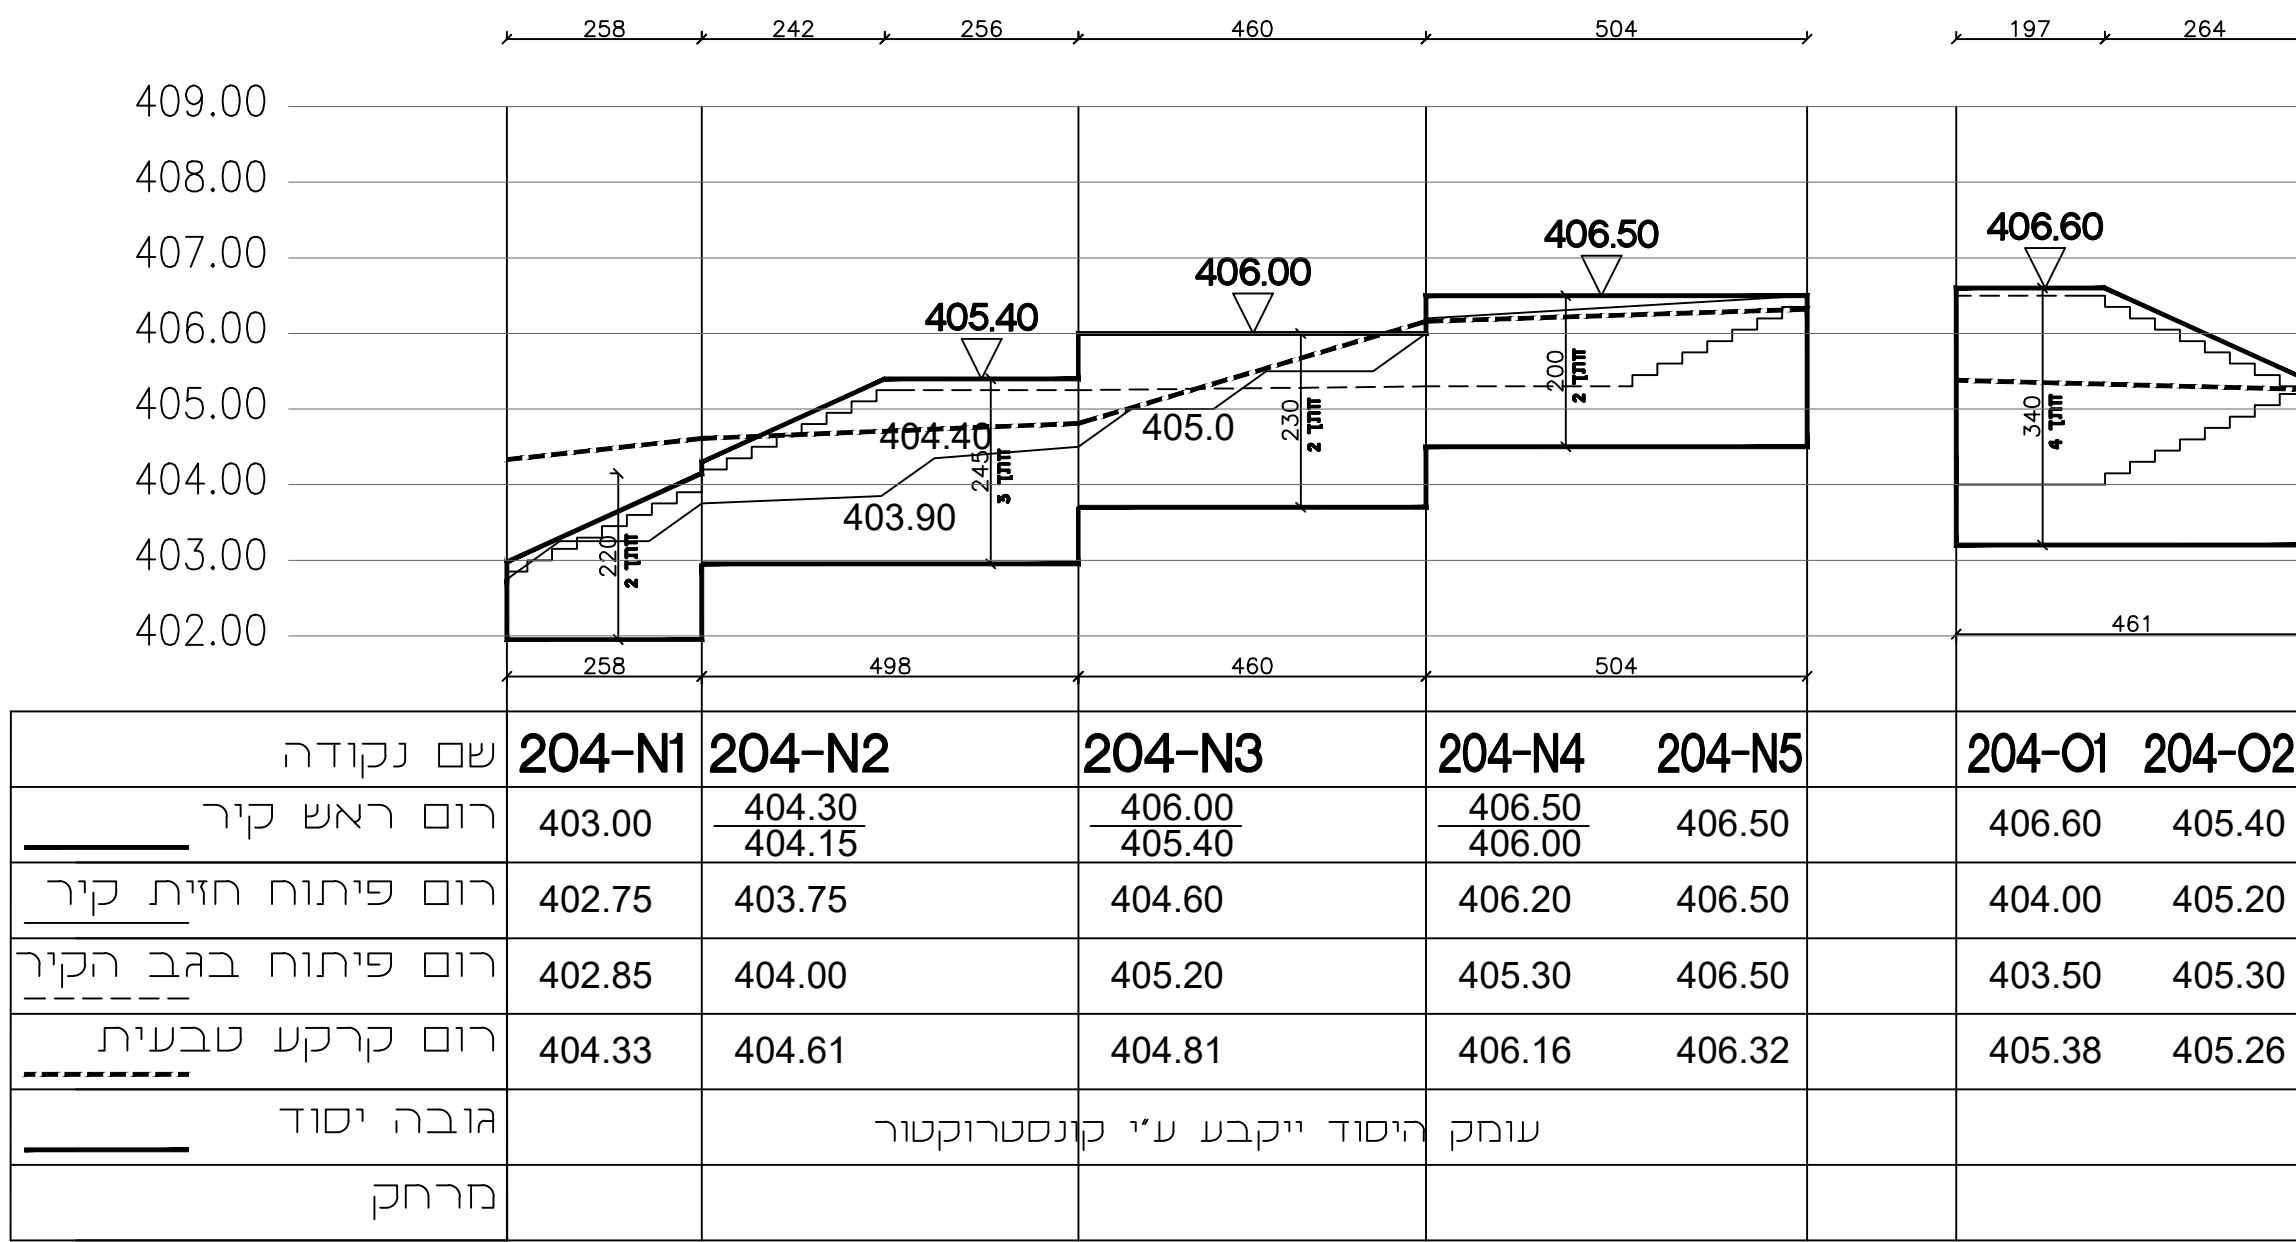
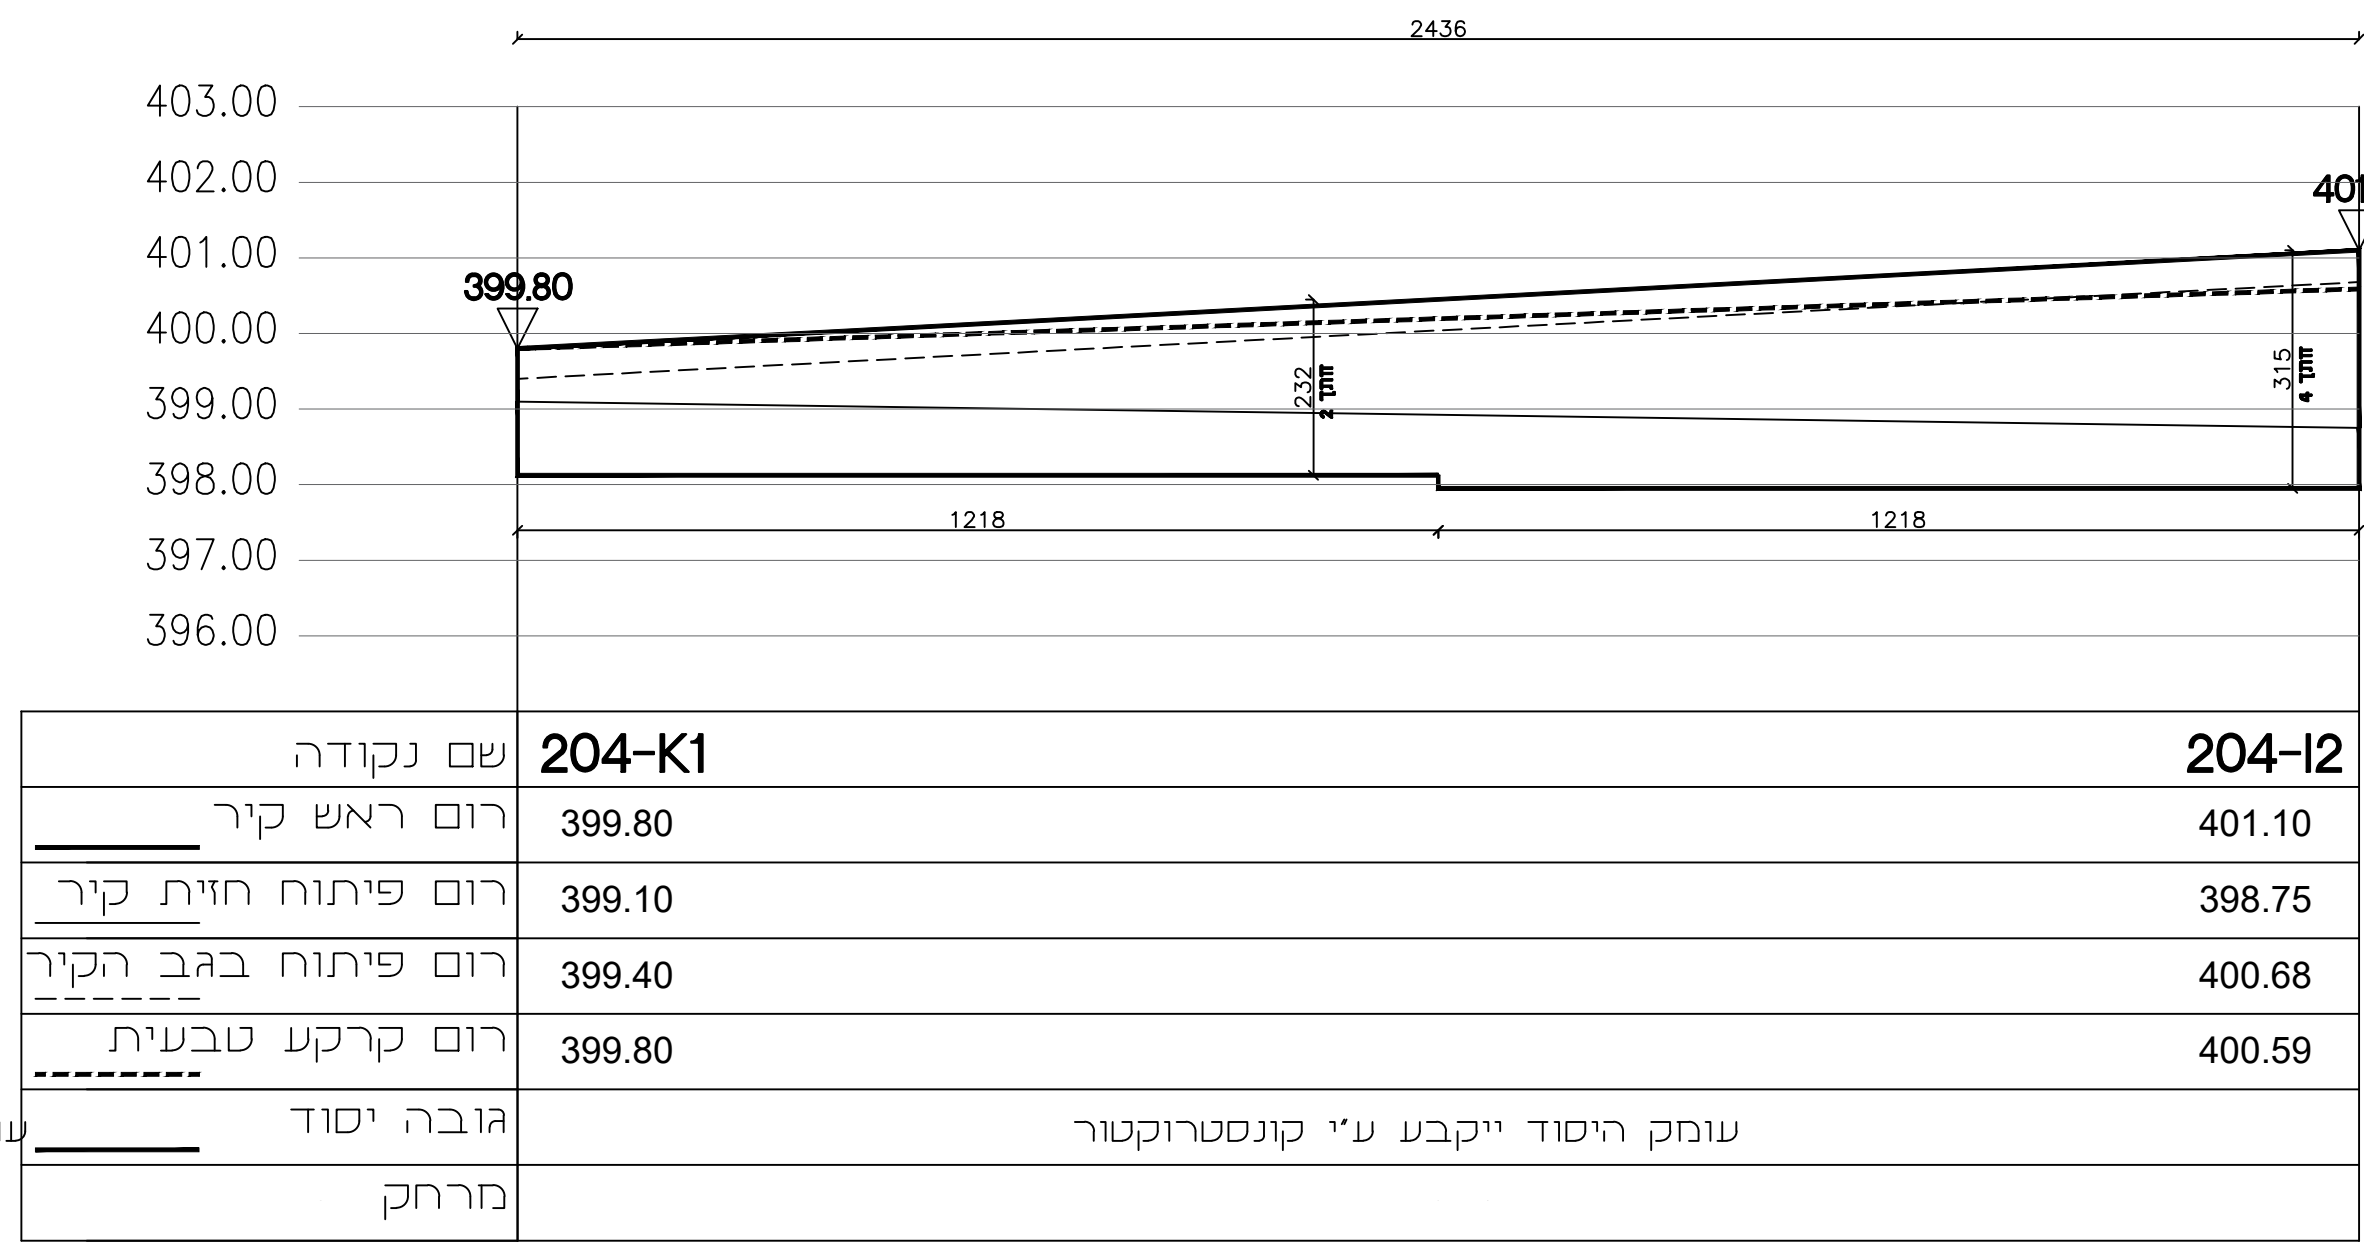
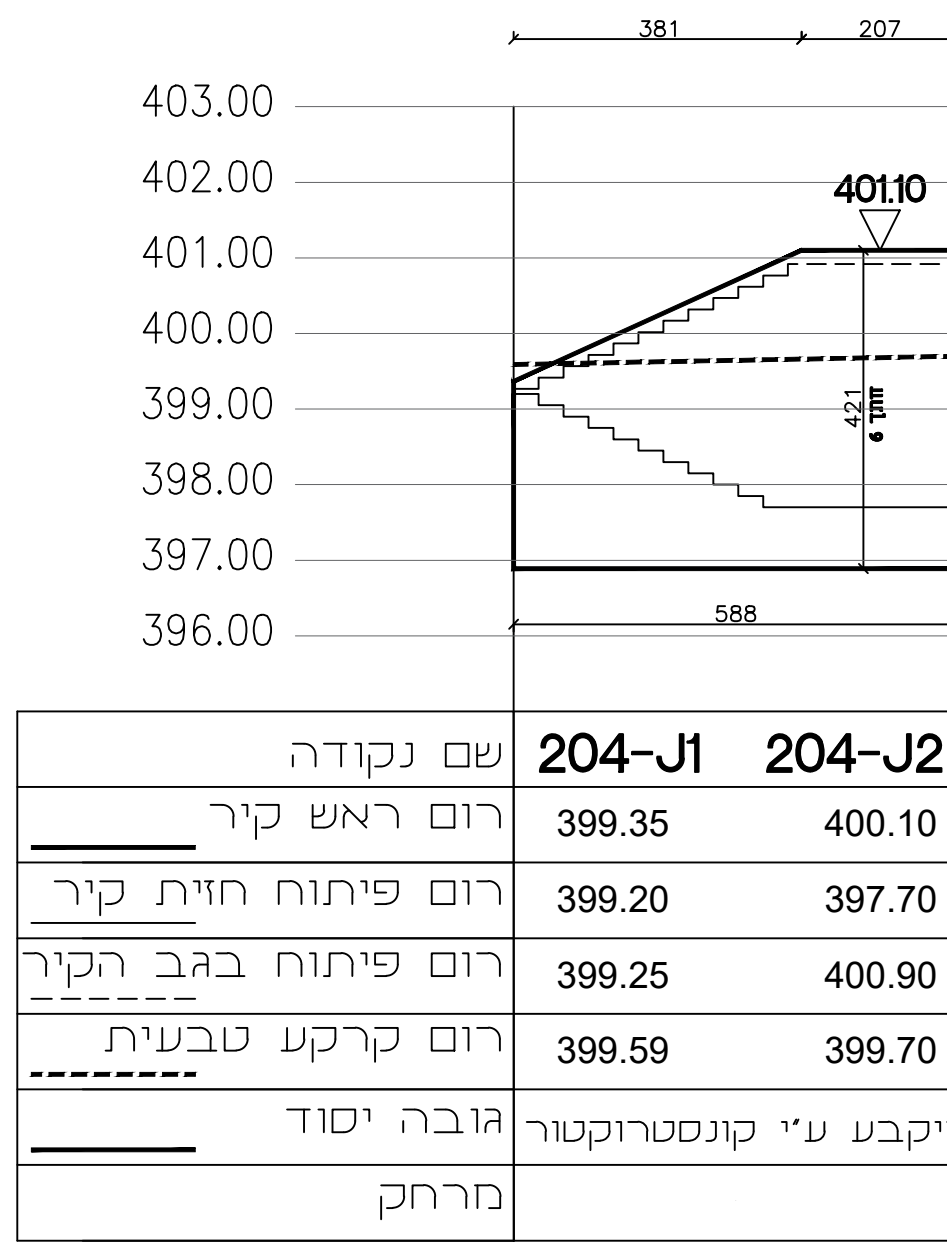
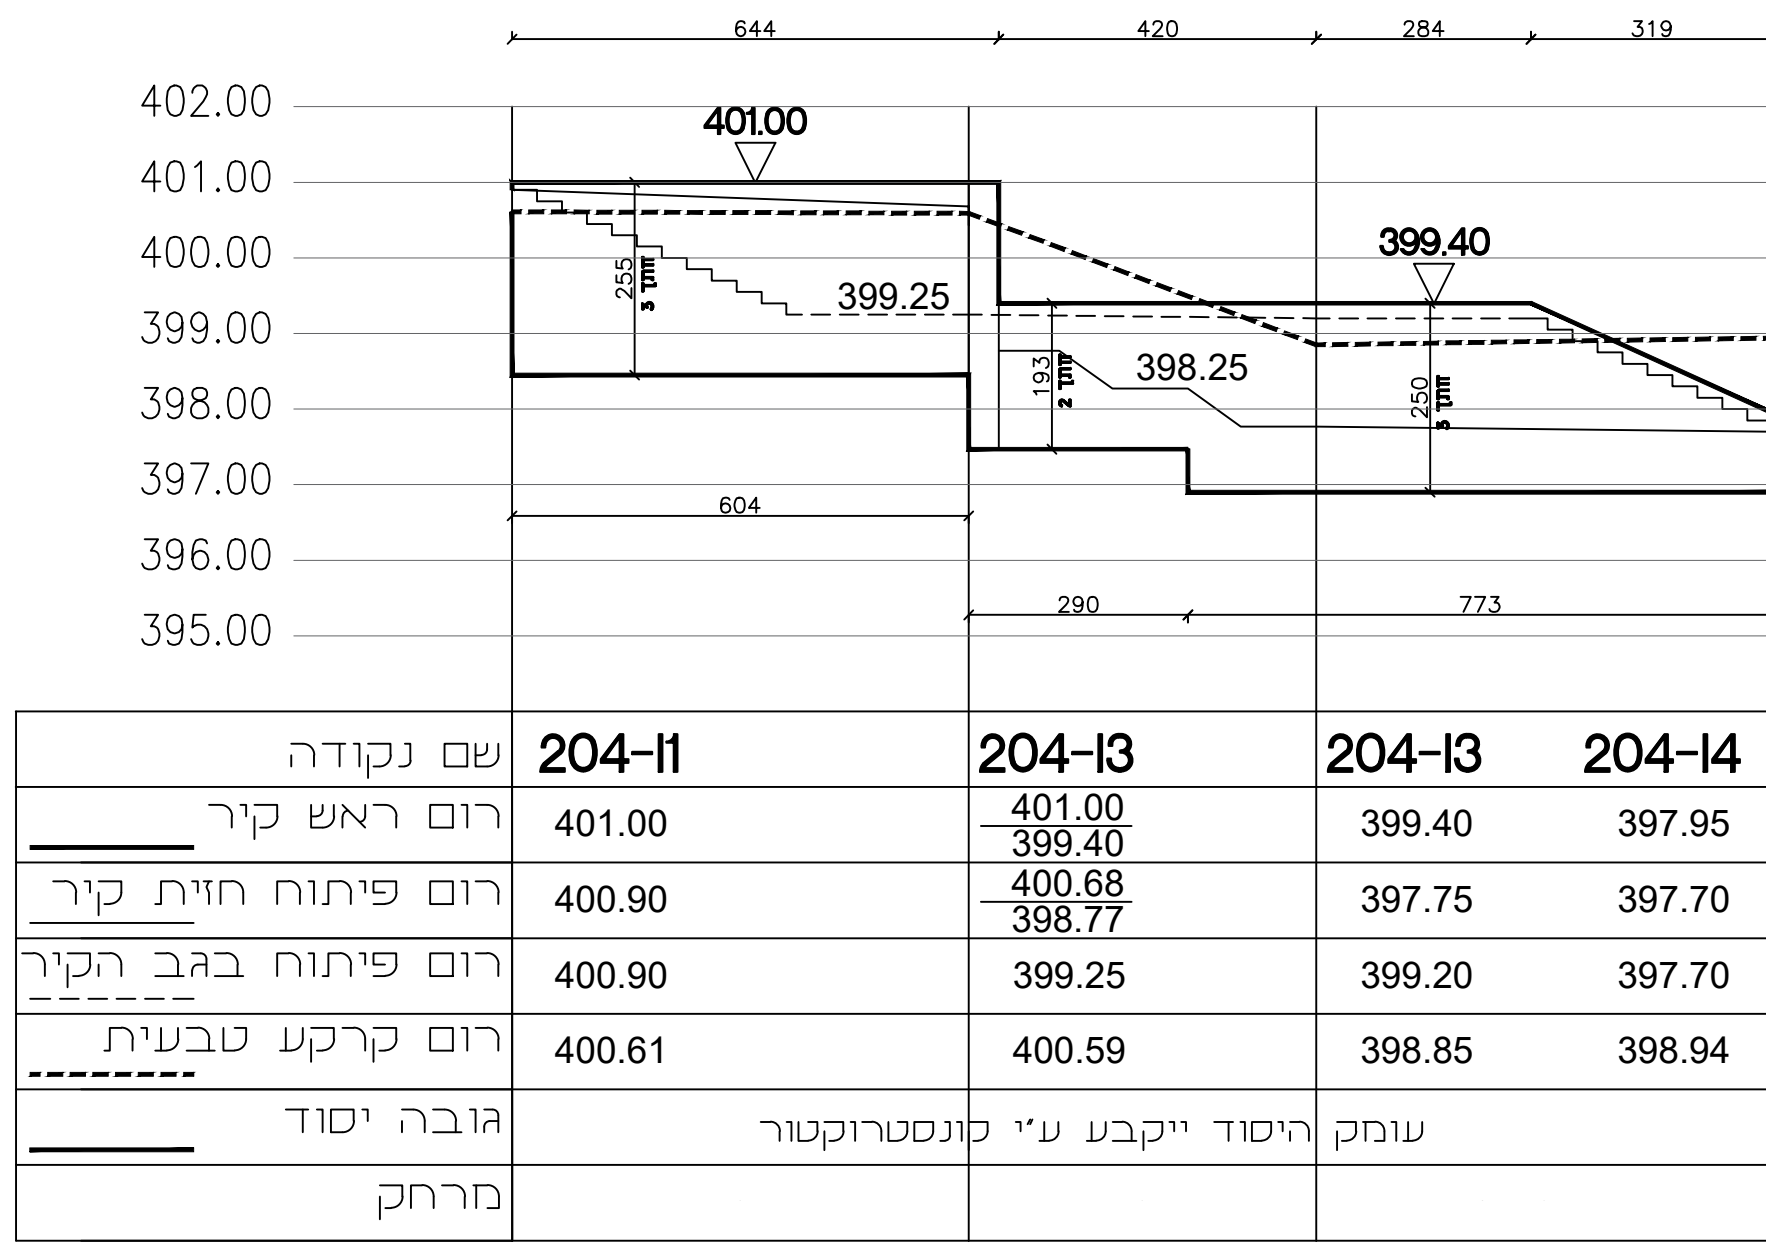


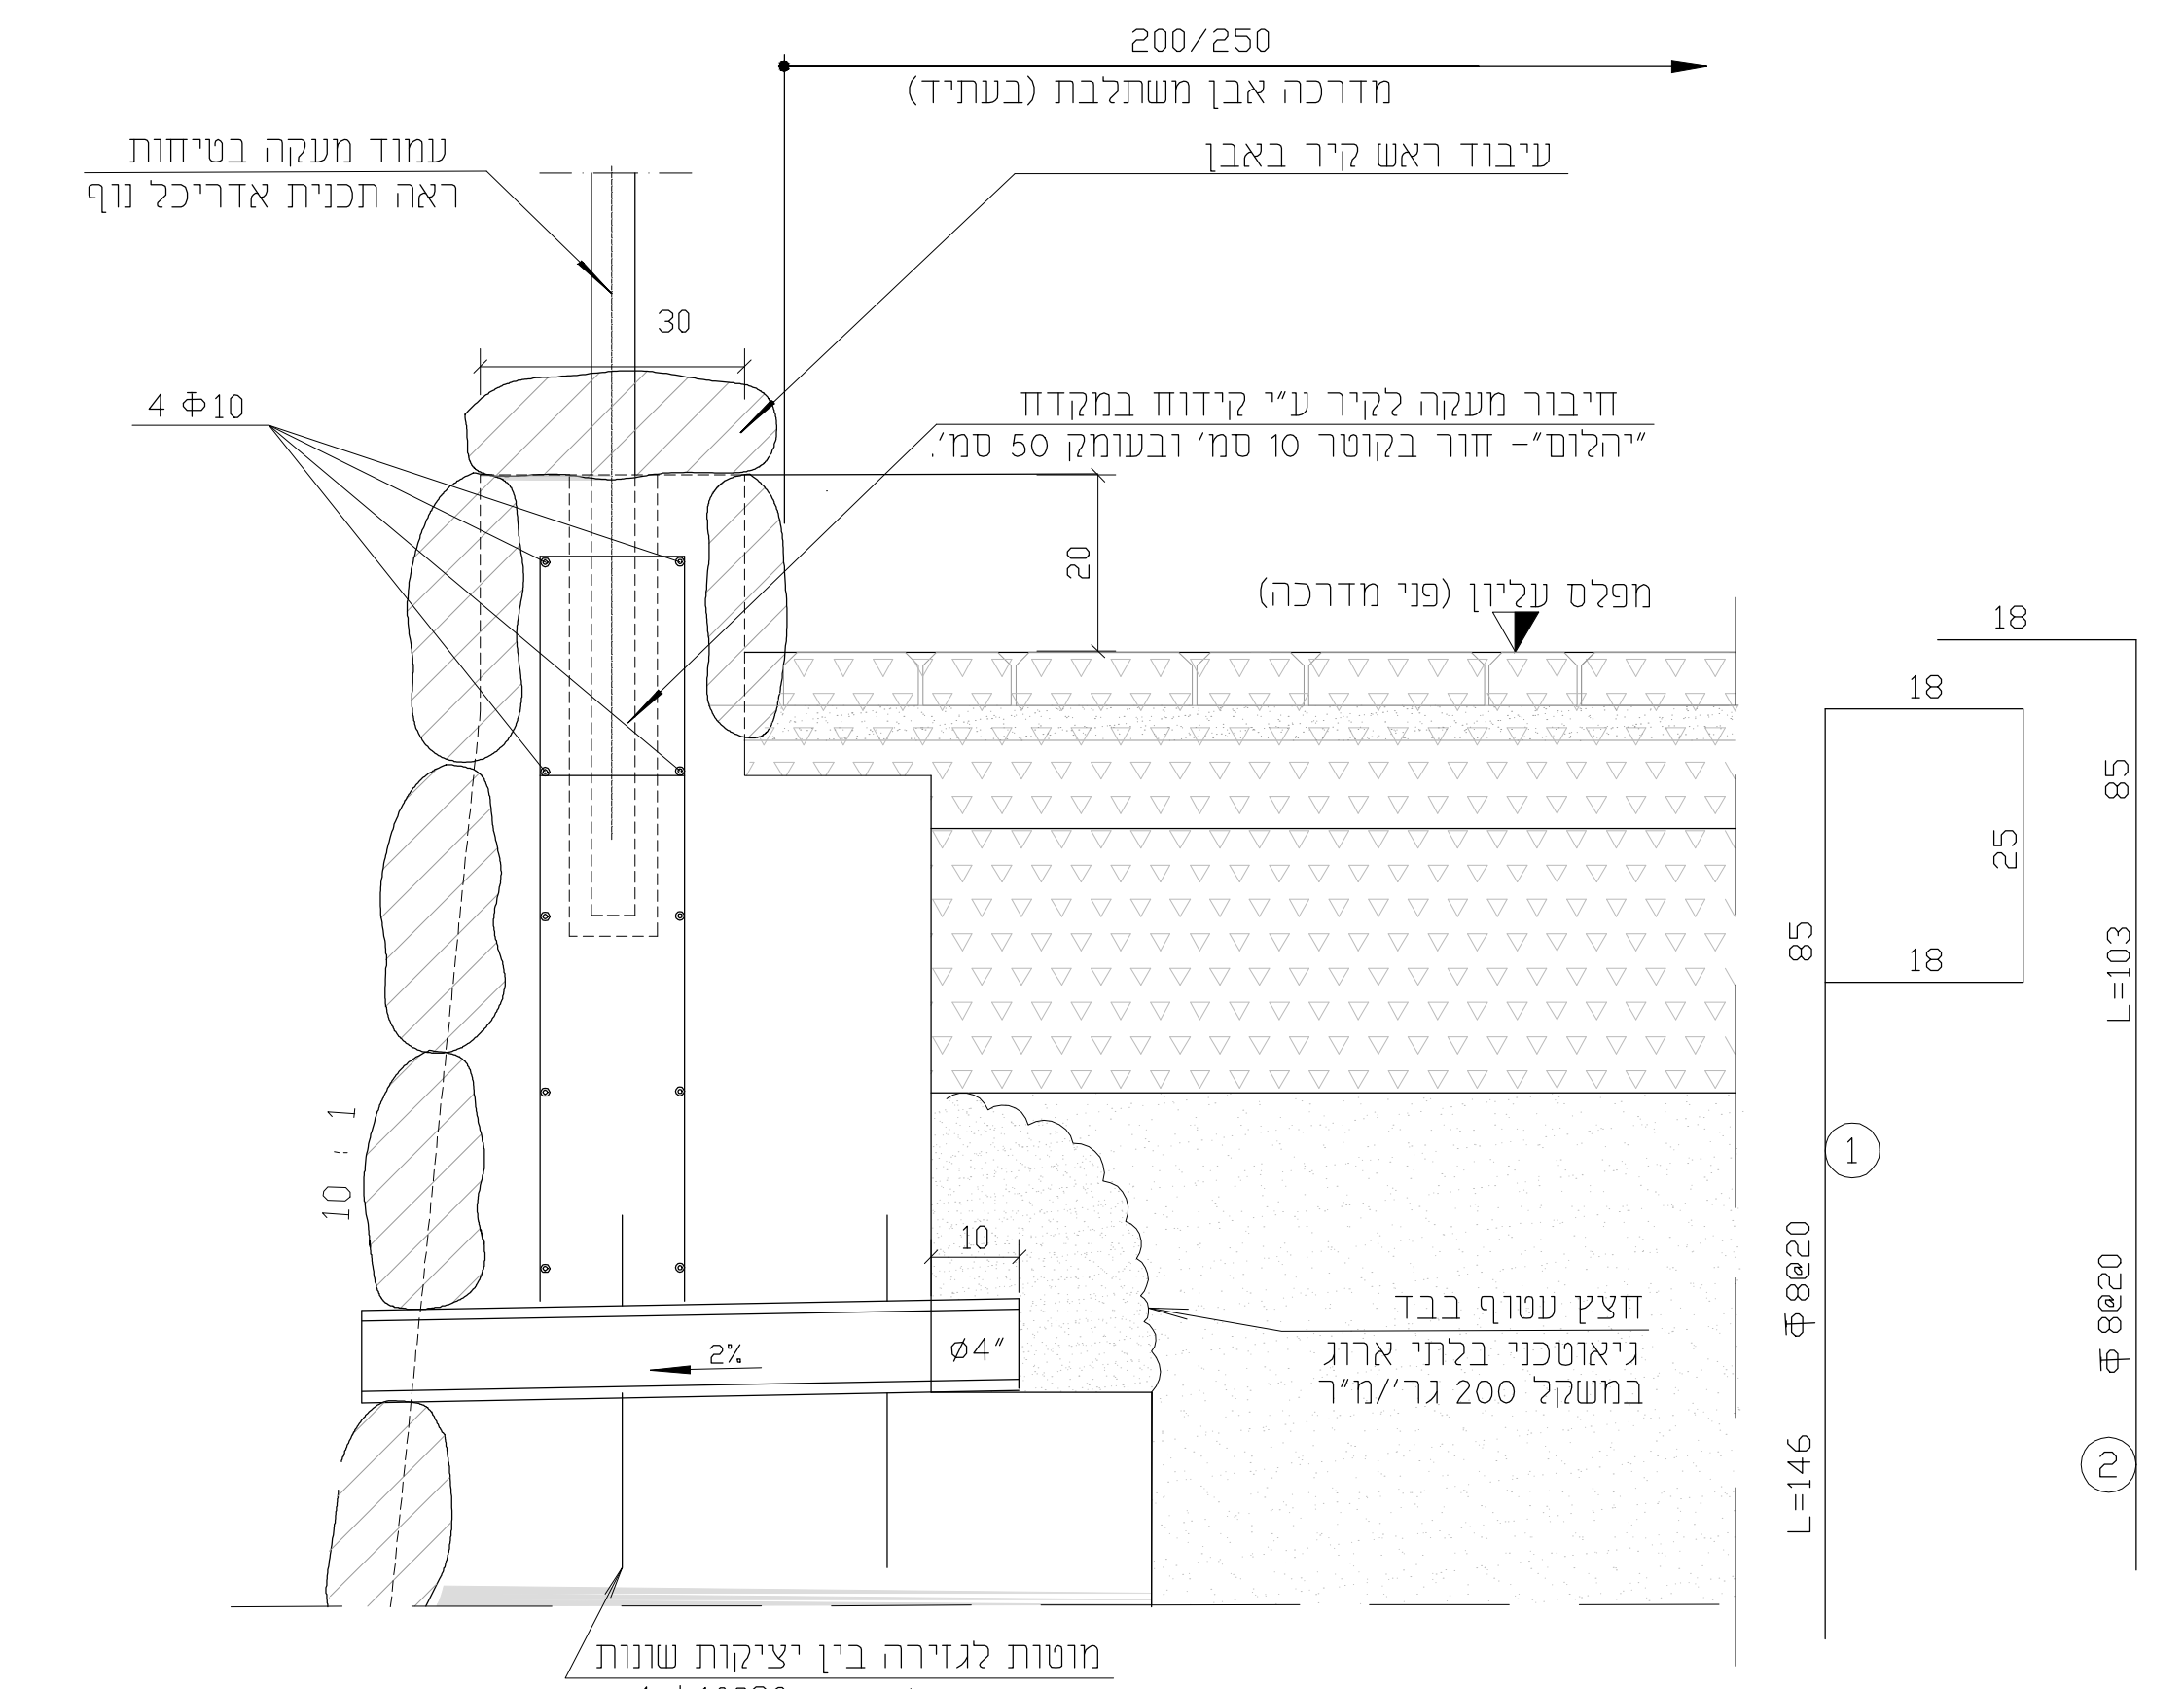

טבלת חתכים


חזק	h	Z	B	H	V
1	1.0	0.80	0.75	1.8	1.0
2	1.5	0.80	0.95	2.3	2.0
3	2.0	0.80	1.20	2.8	2.5
4	2.5	0.80	1.40	3.3	3.5
5	3.0	0.80	1.60	3.8	4.7
6	3.5	0.80	1.85	4.3	6.0
7	4.0	0.90	2.05	4.9	7.8
8	4.5	0.95	2.25	5.5	9.3
9	5.0	1.00	2.45	6.0	10.8
10	5.5	1.05	2.70	6.6	12.3
11	6.0	1.10	2.95	7.1	14.3

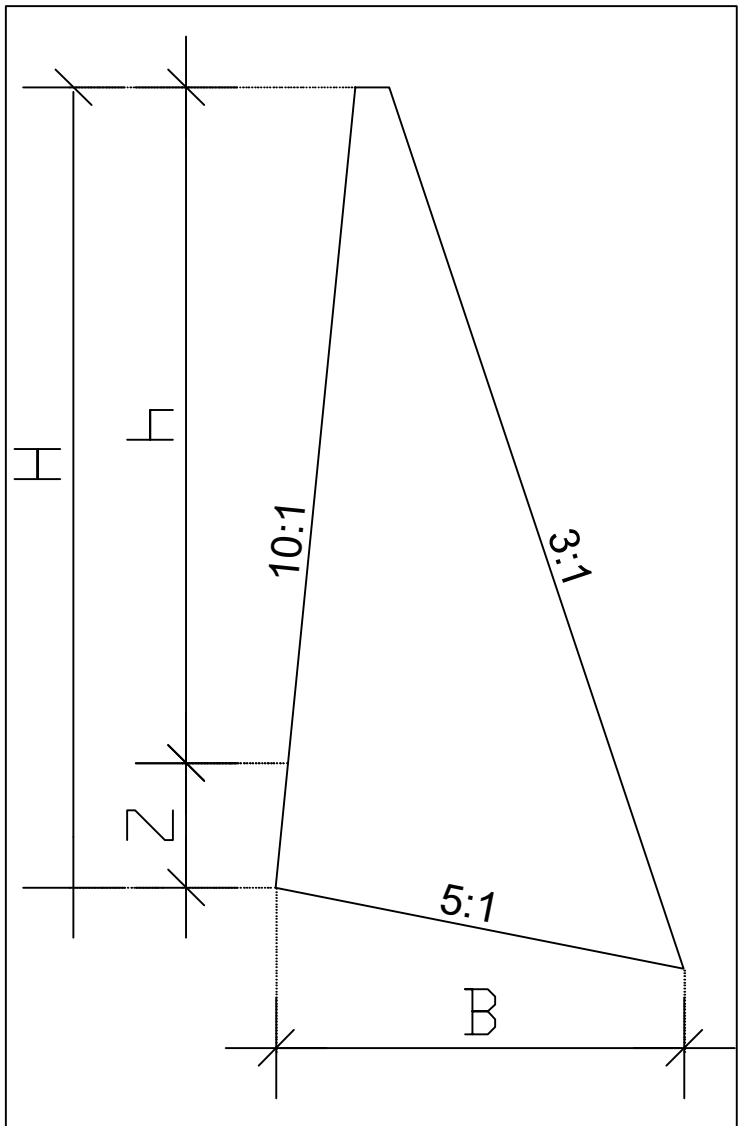

פרט מס' 2 - פרט -ראש קיר תומך - חתך

נוסחה

<3.0	0.8
>3.0	0.8+0.1(H-3)

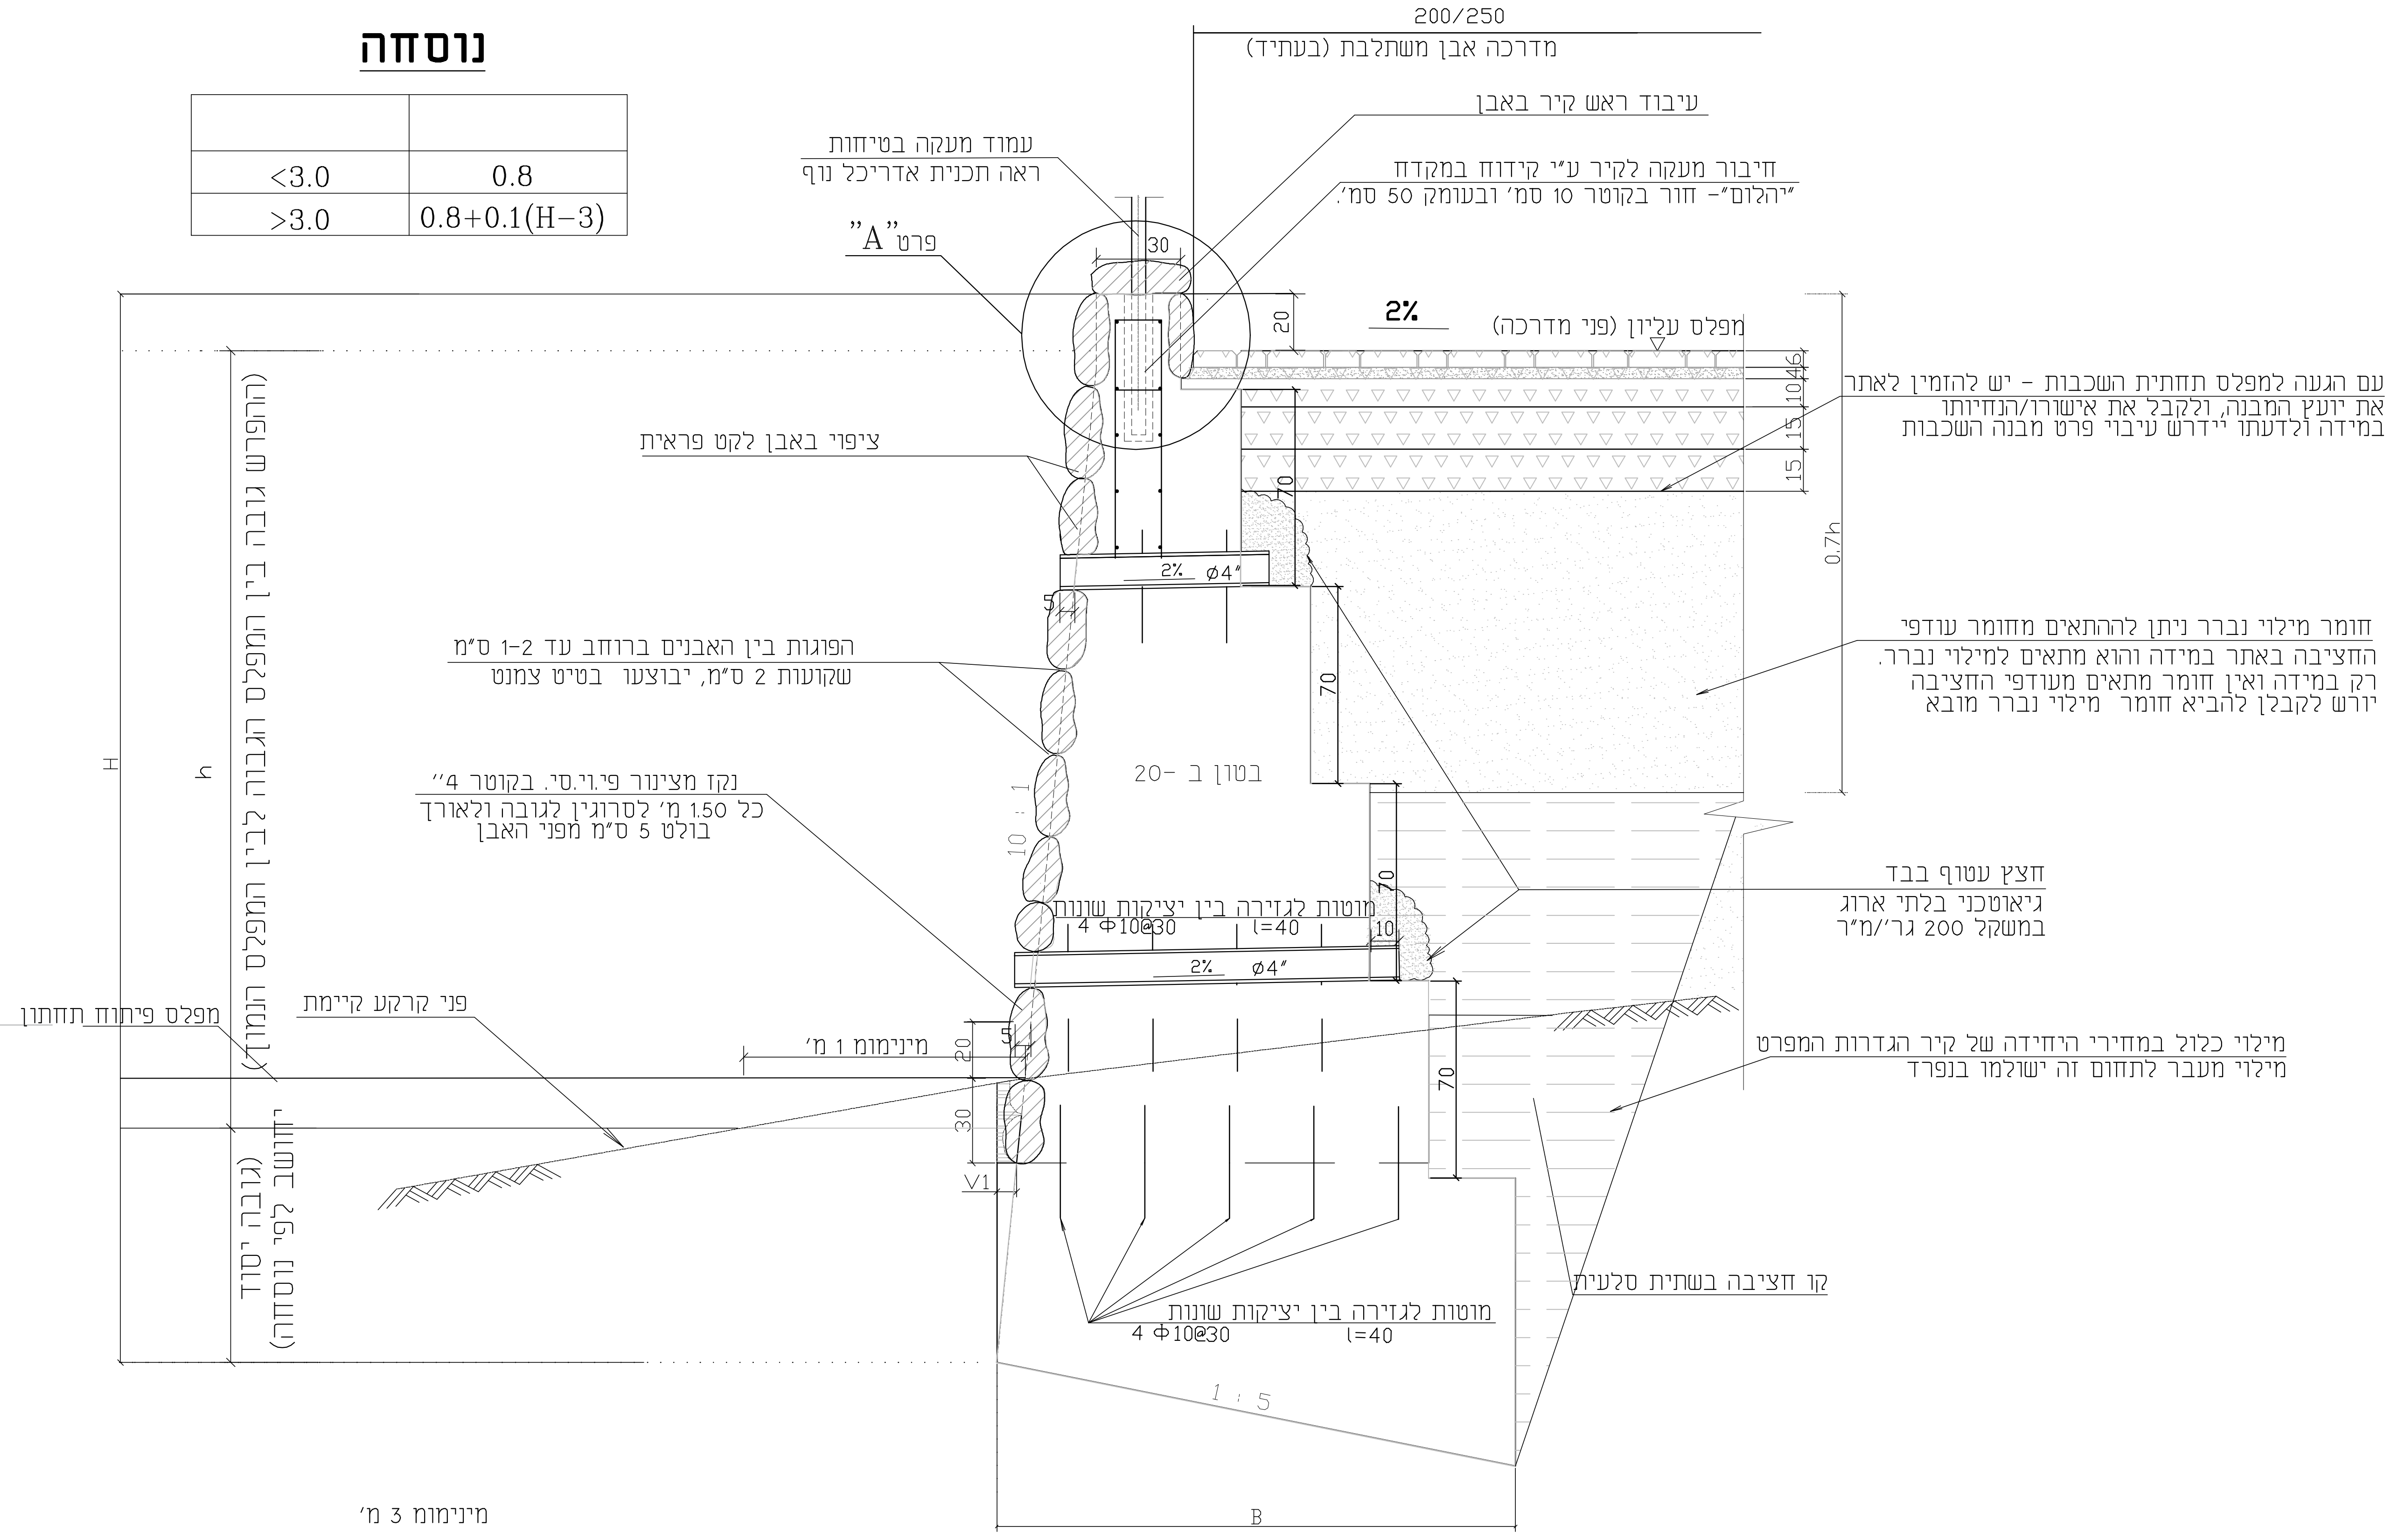

פרט קיר תומך (ביסוס בשתיית סלעית)

מספר תוכנית	204
מספר חתך	1
מספר דף	1
מספר חתך	2

מספר תוכנית	204
מספר חתך	1
מספר דף	1
מספר חתך	2