

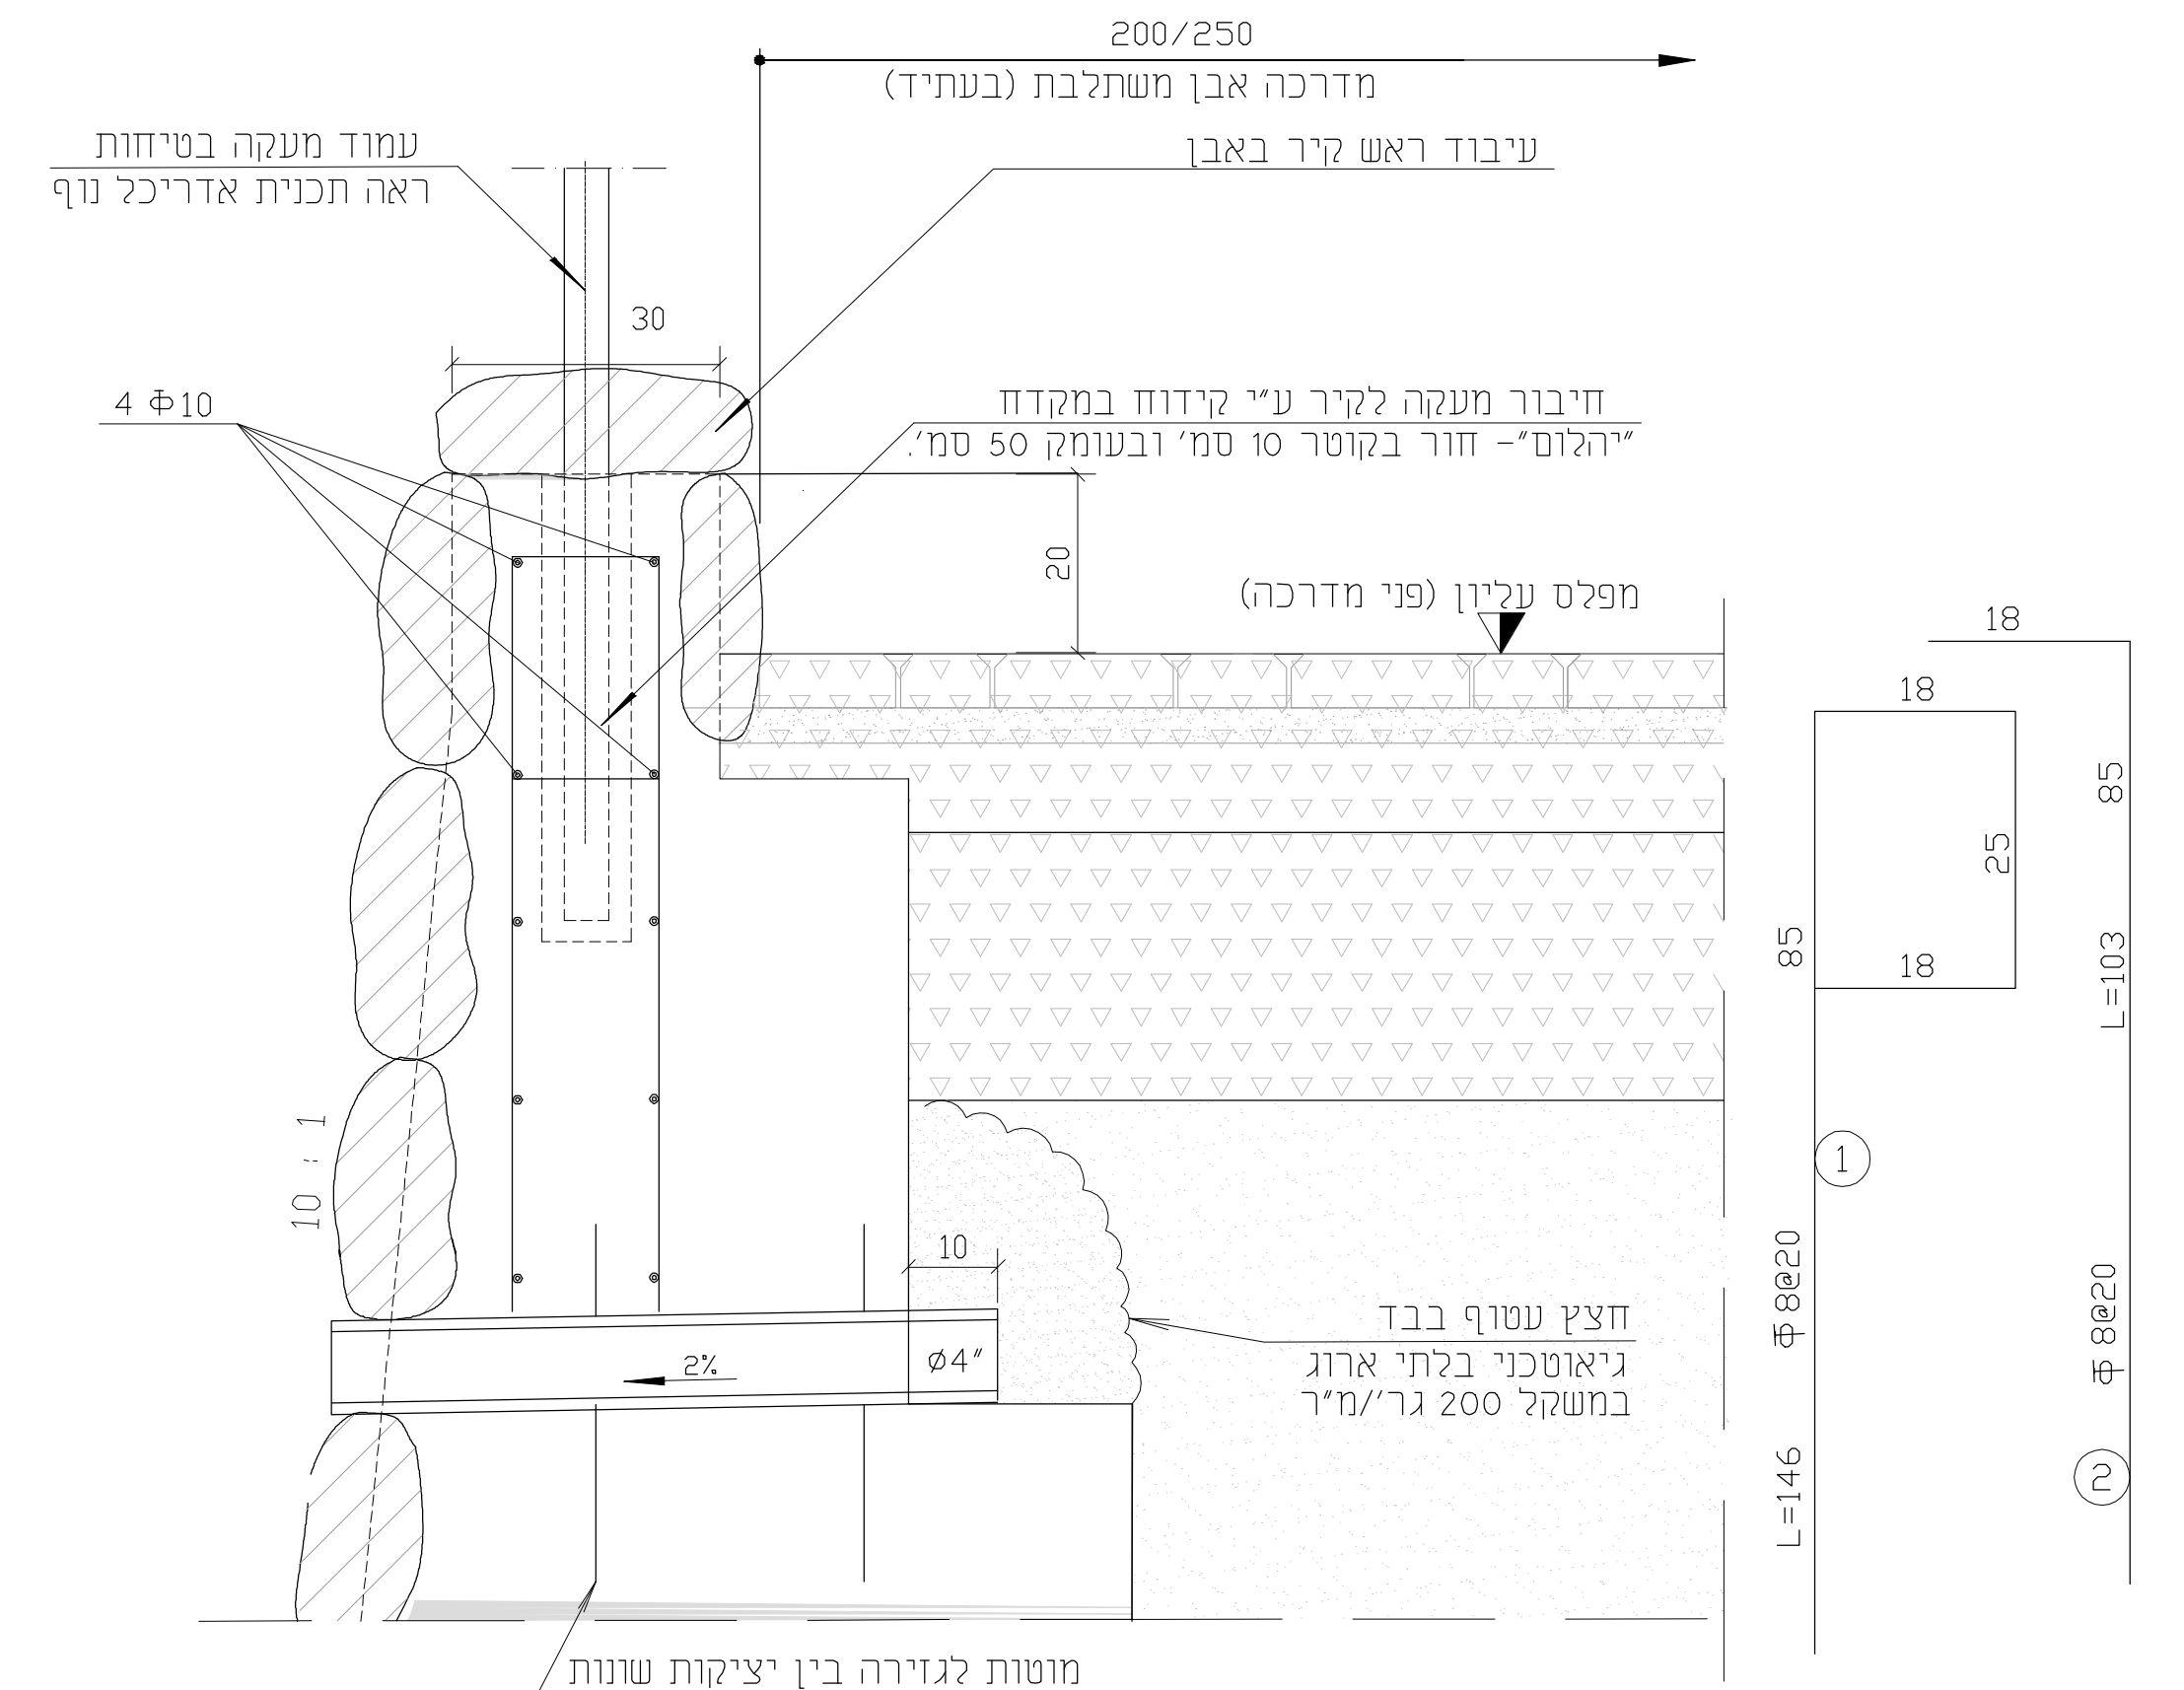
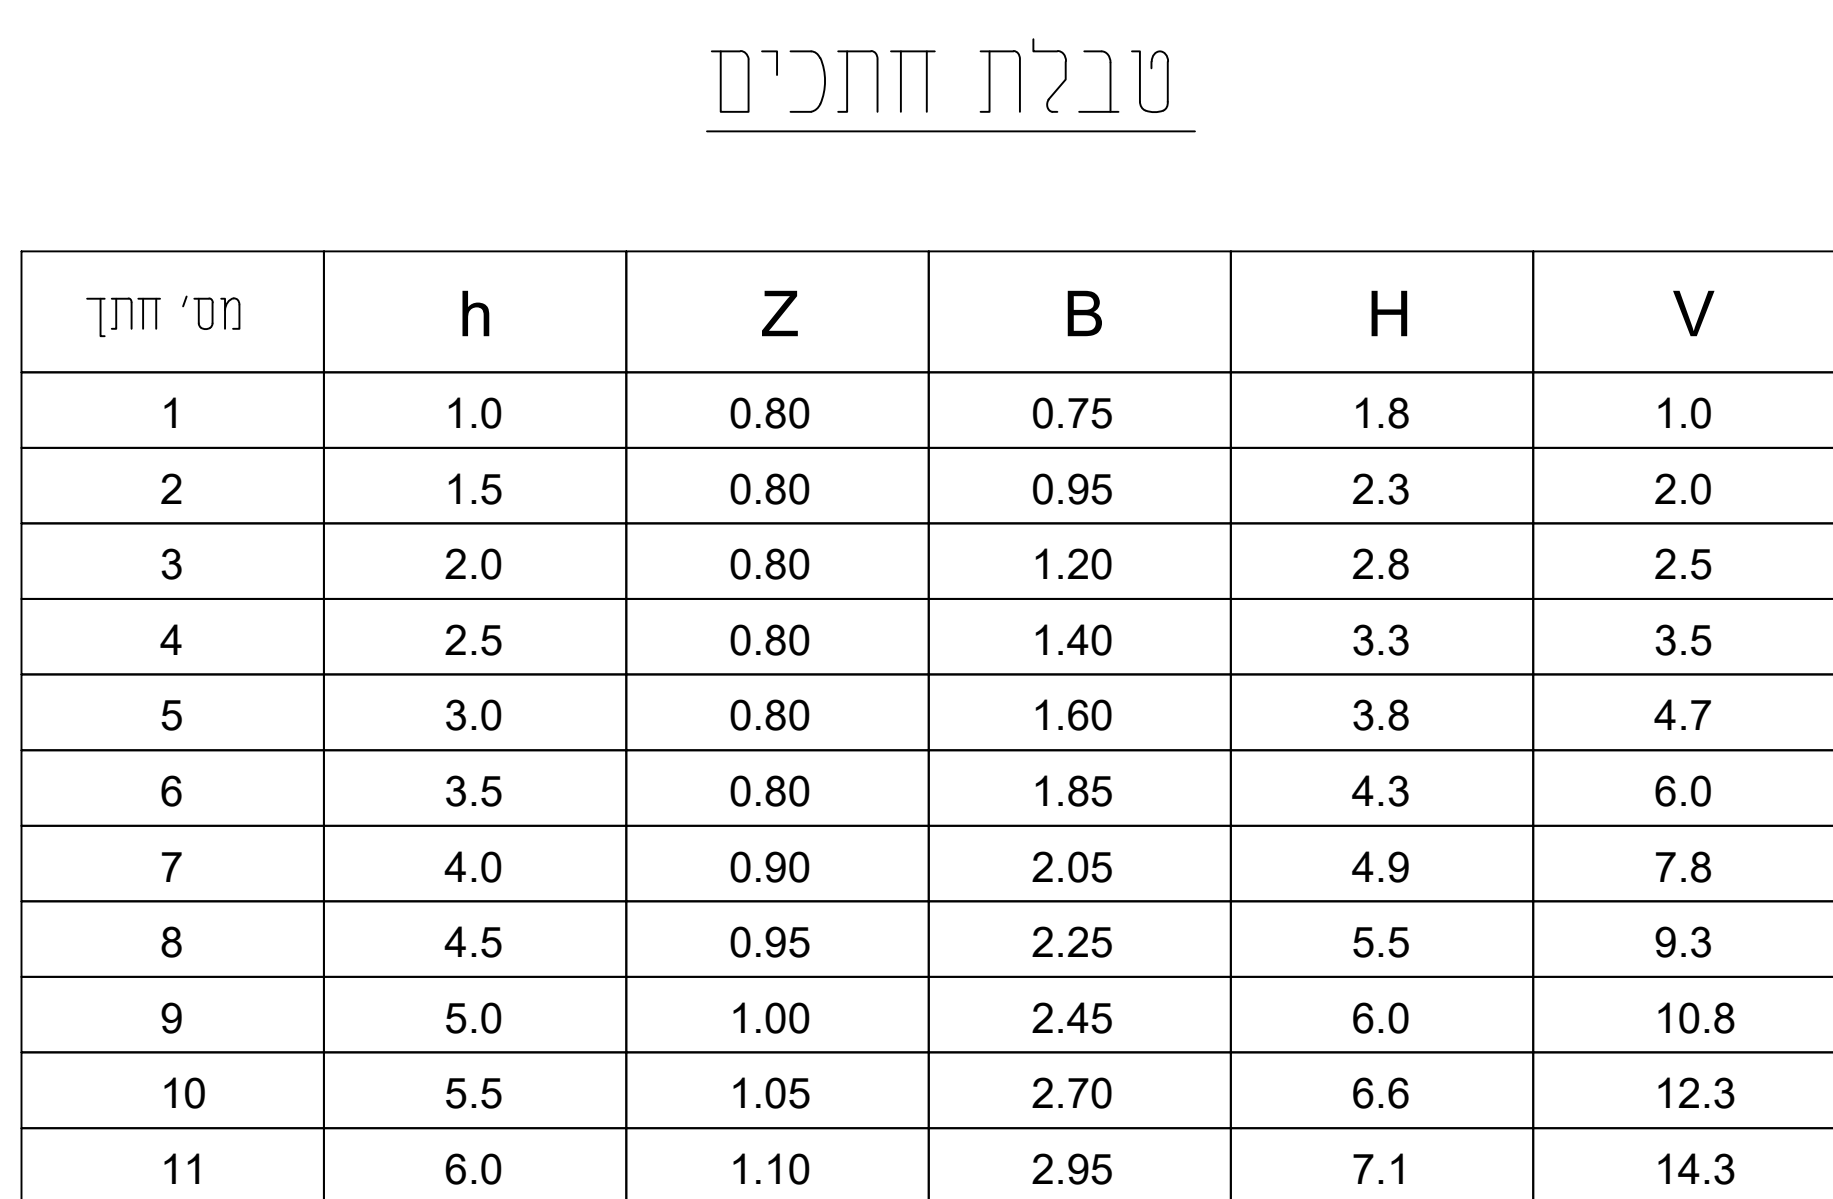
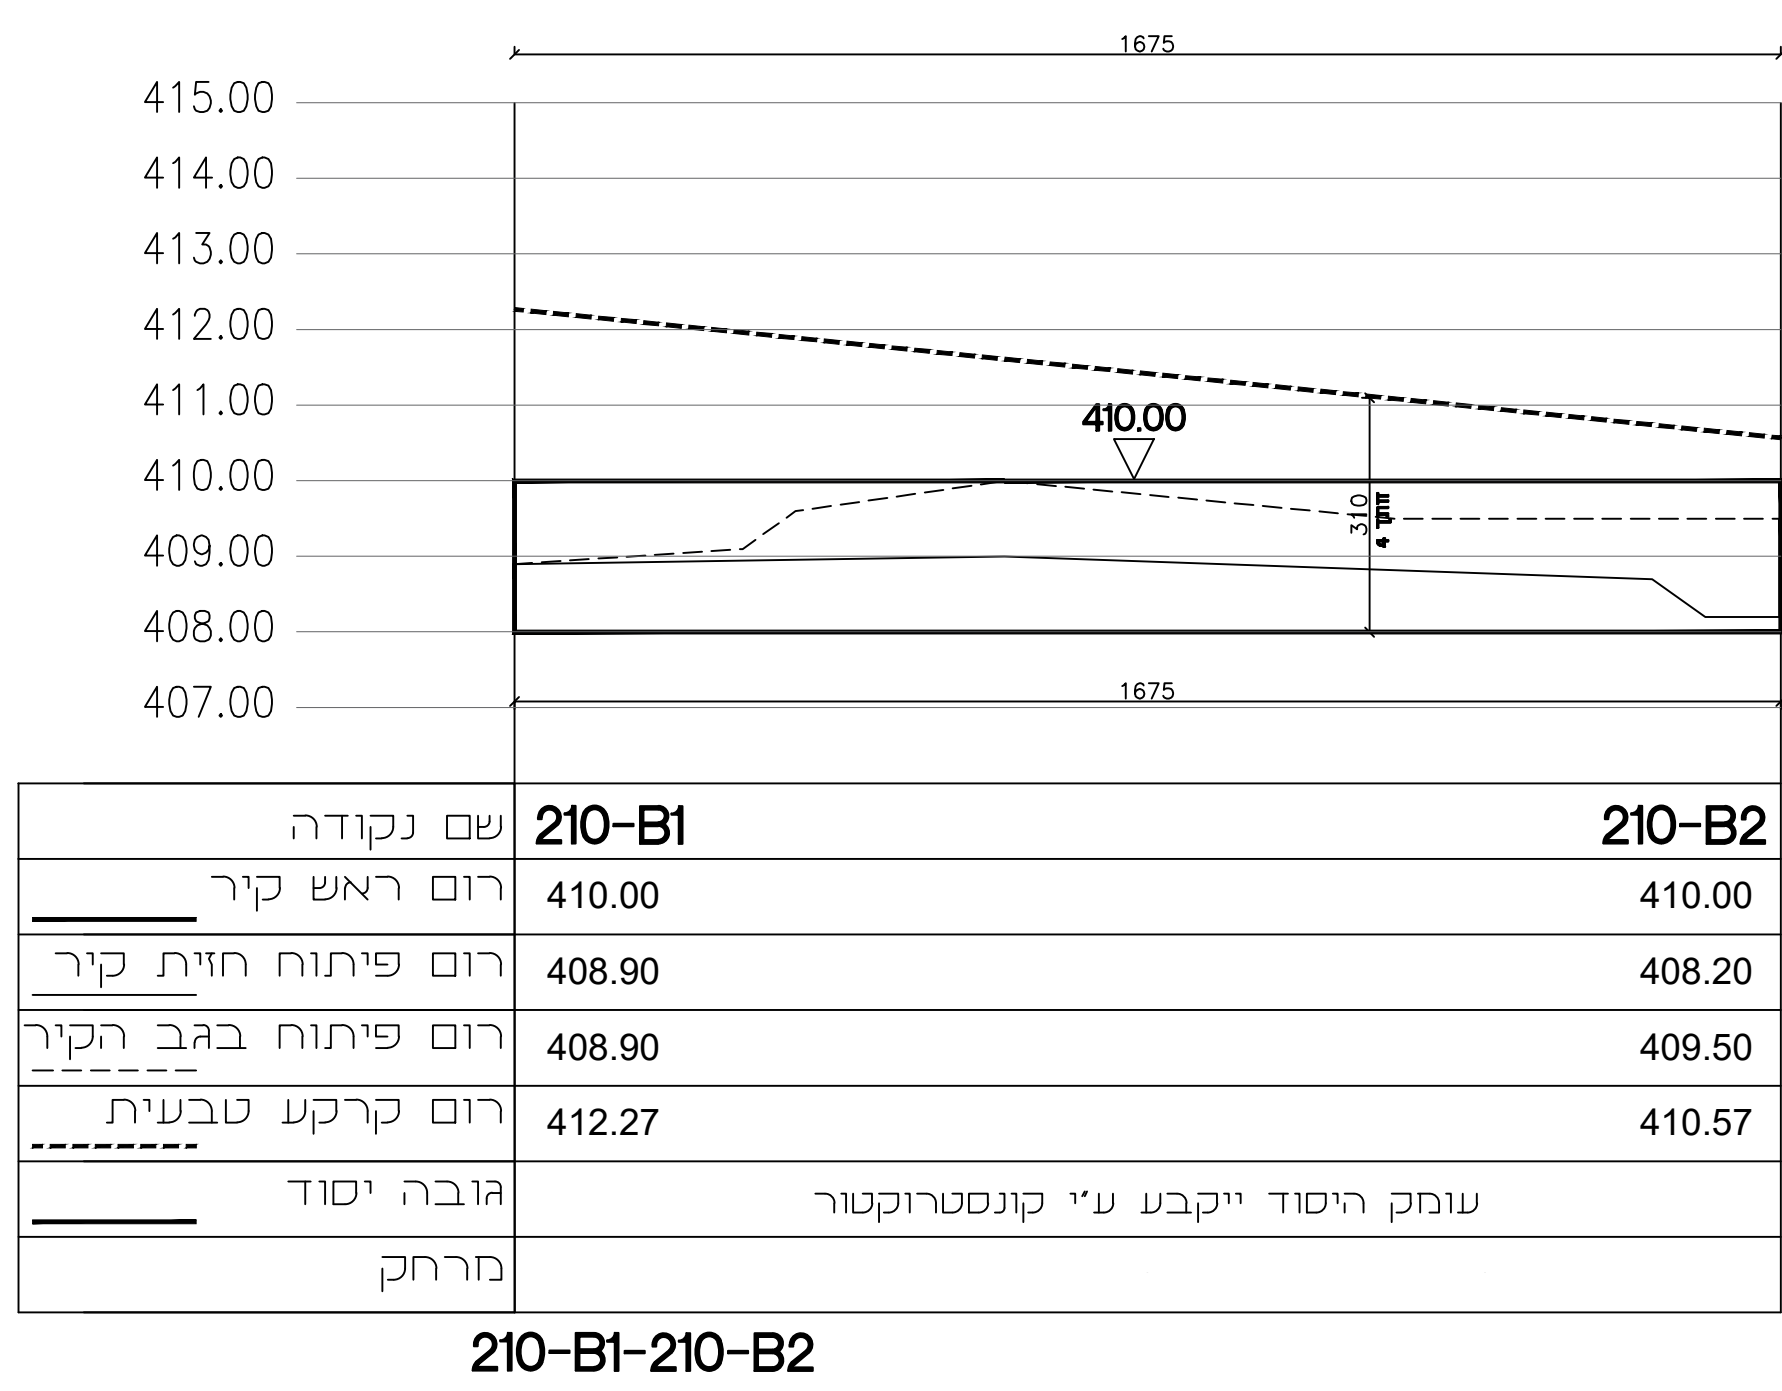
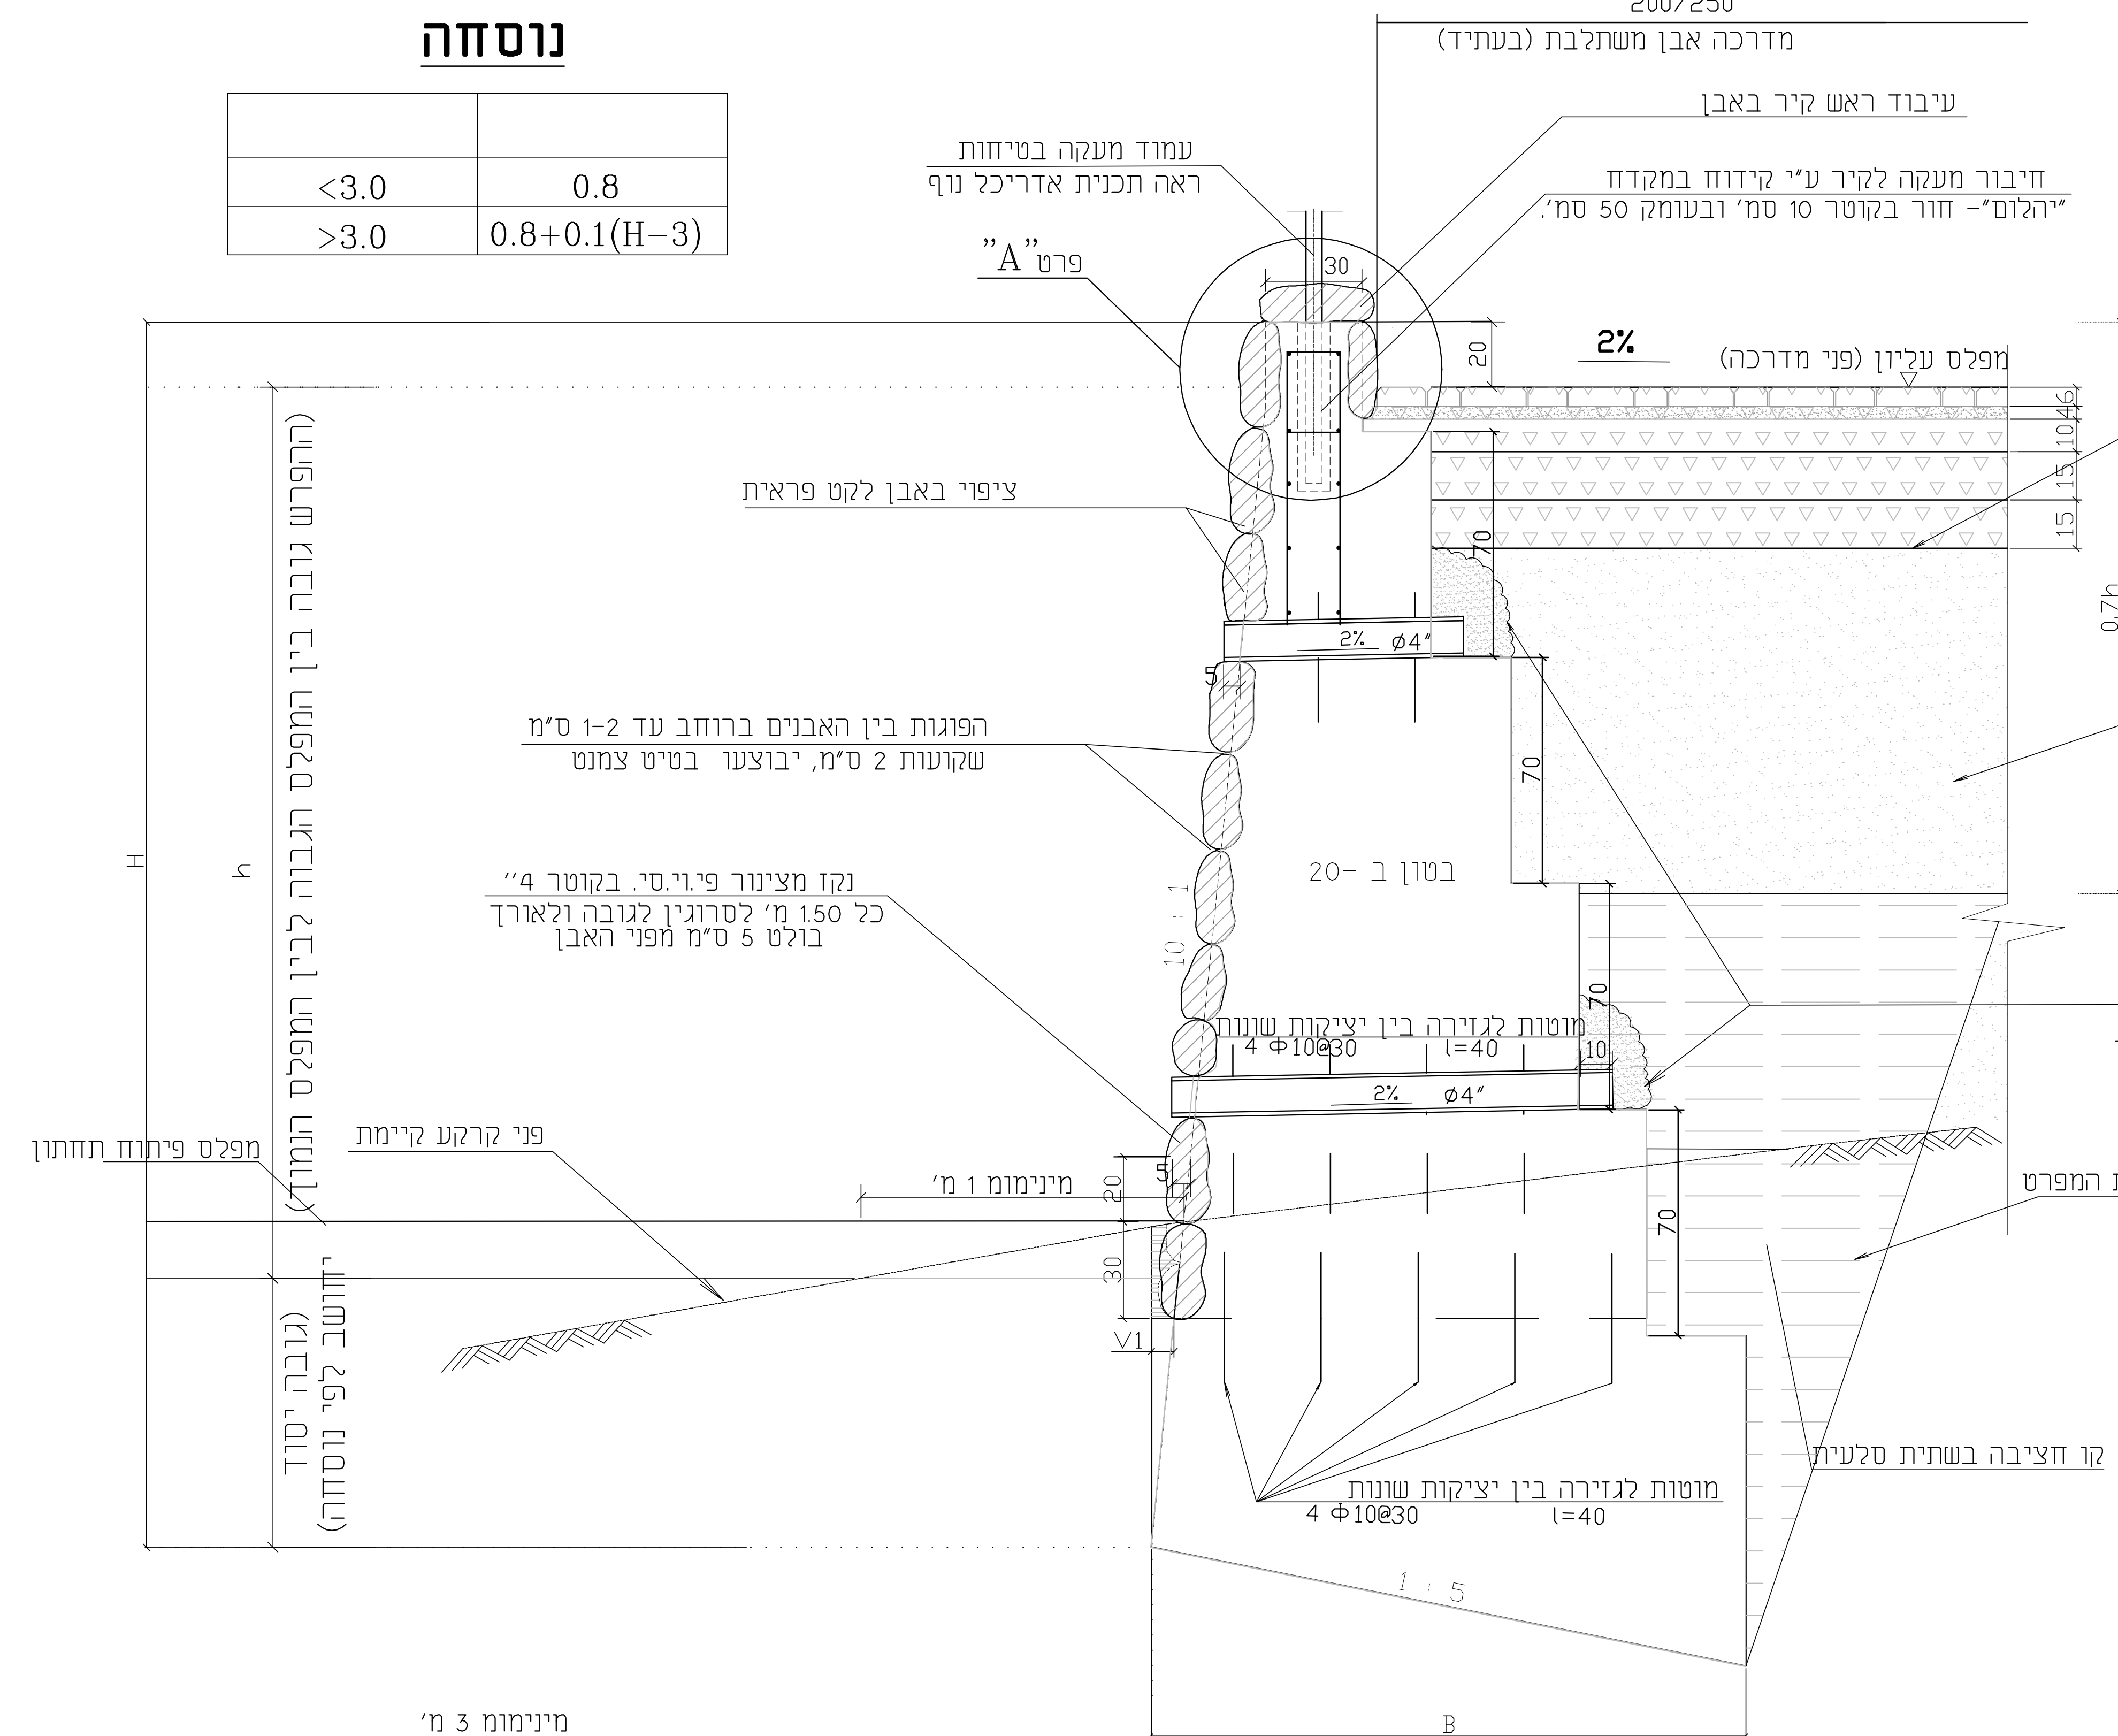
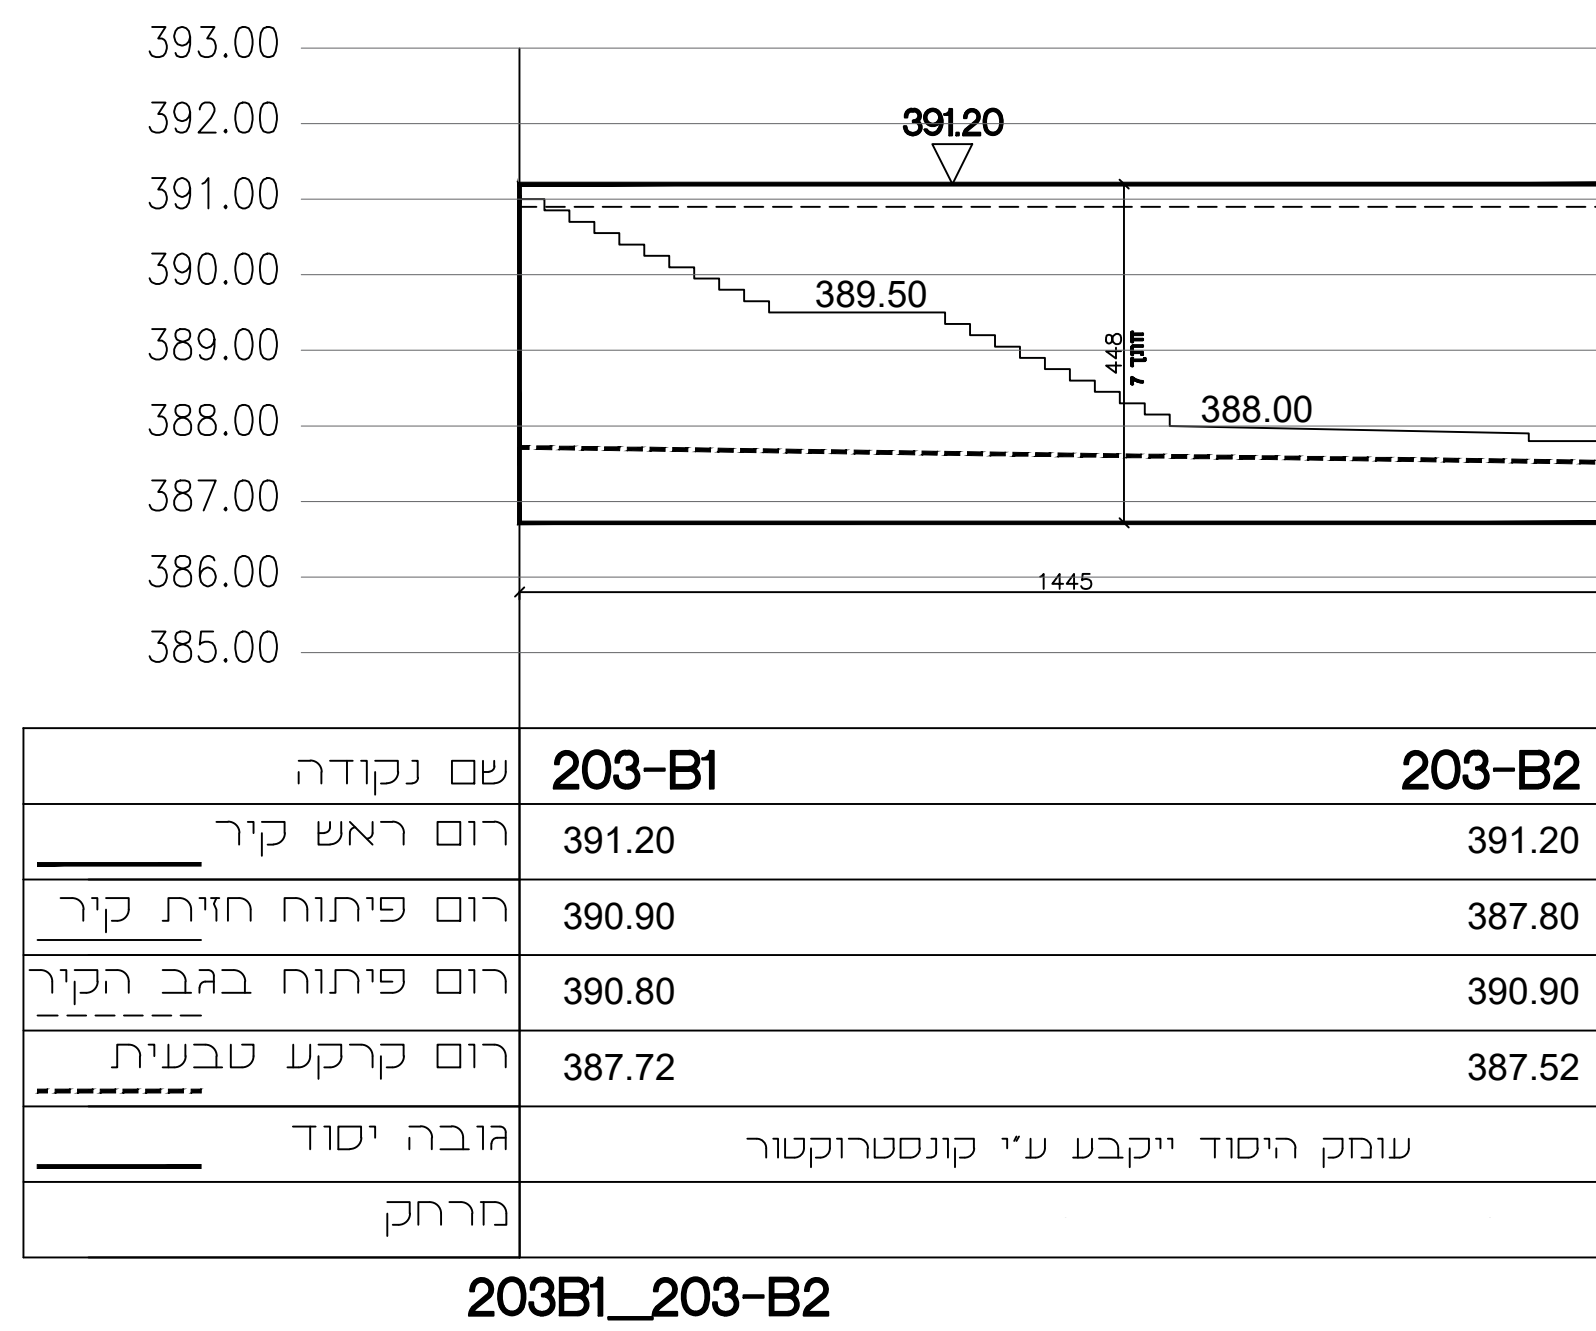


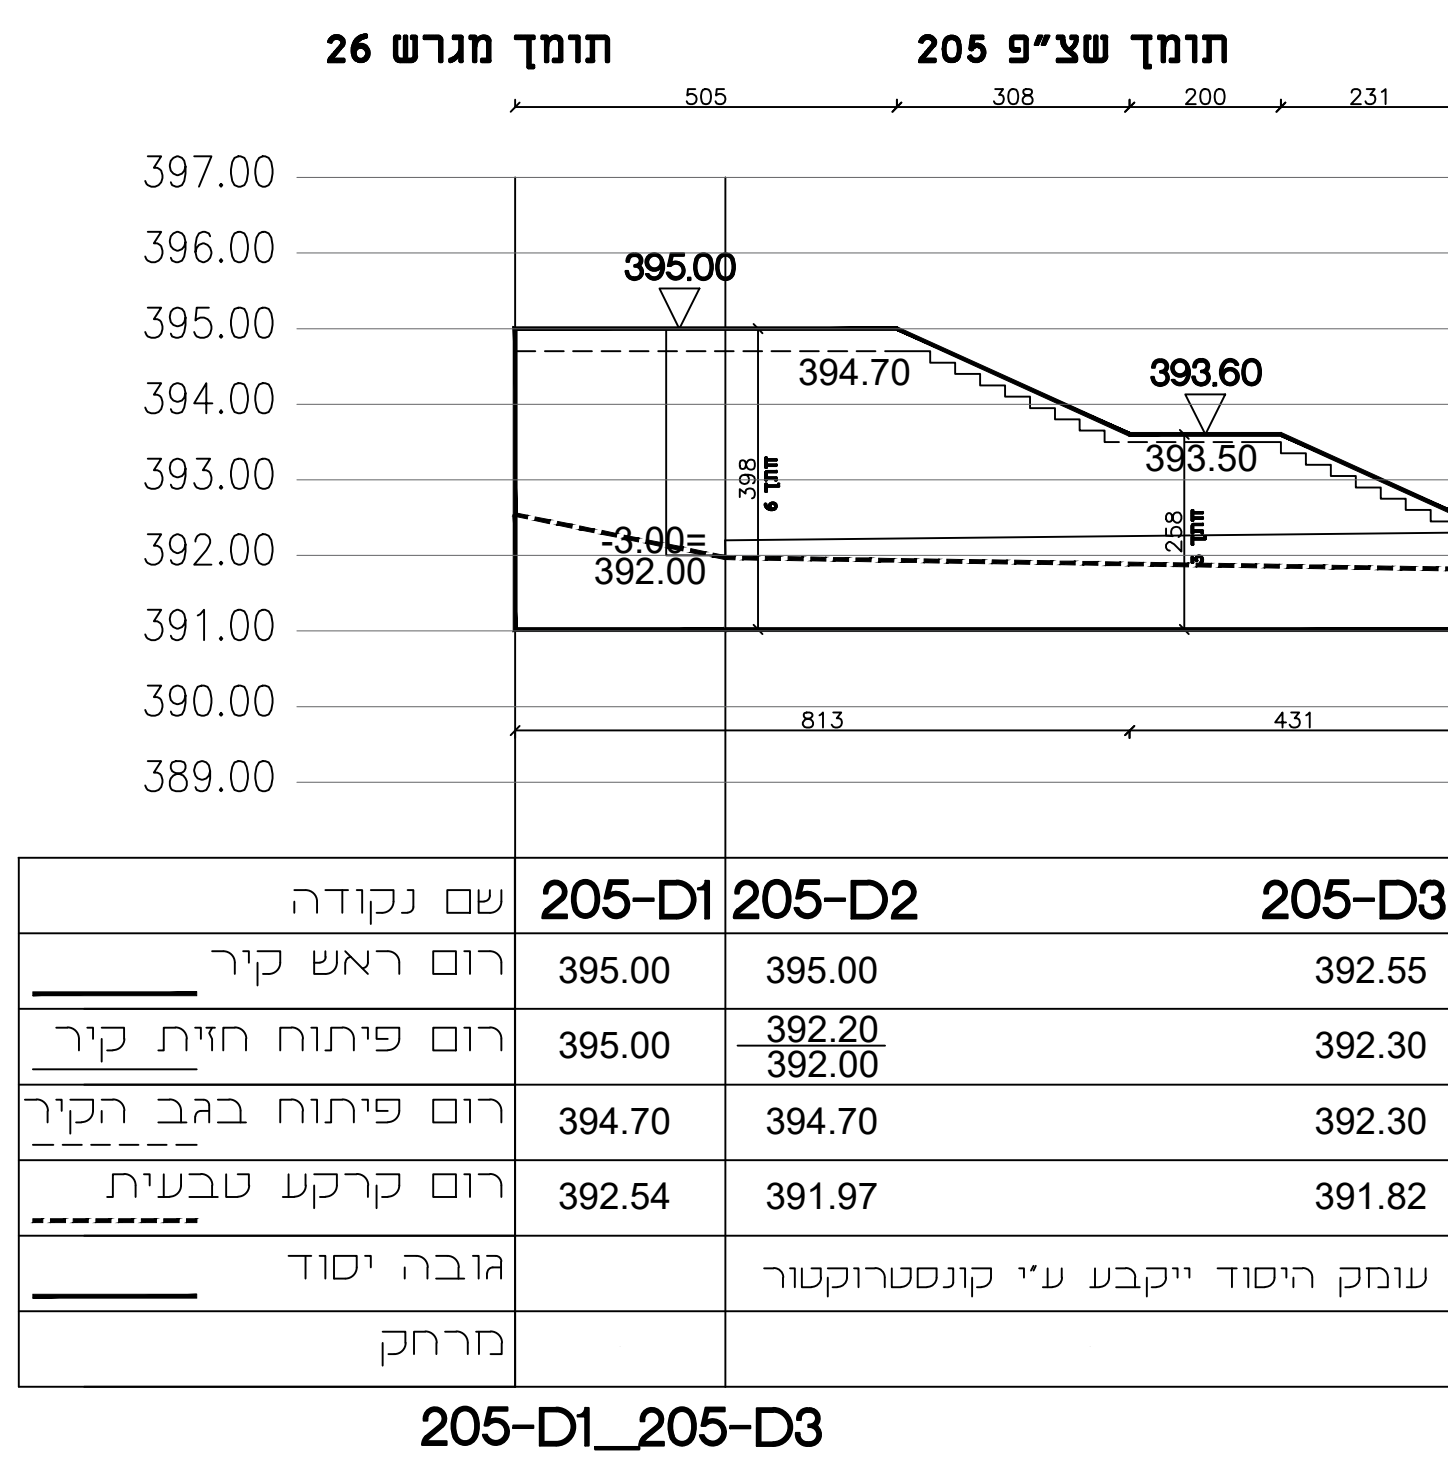

1							
2							
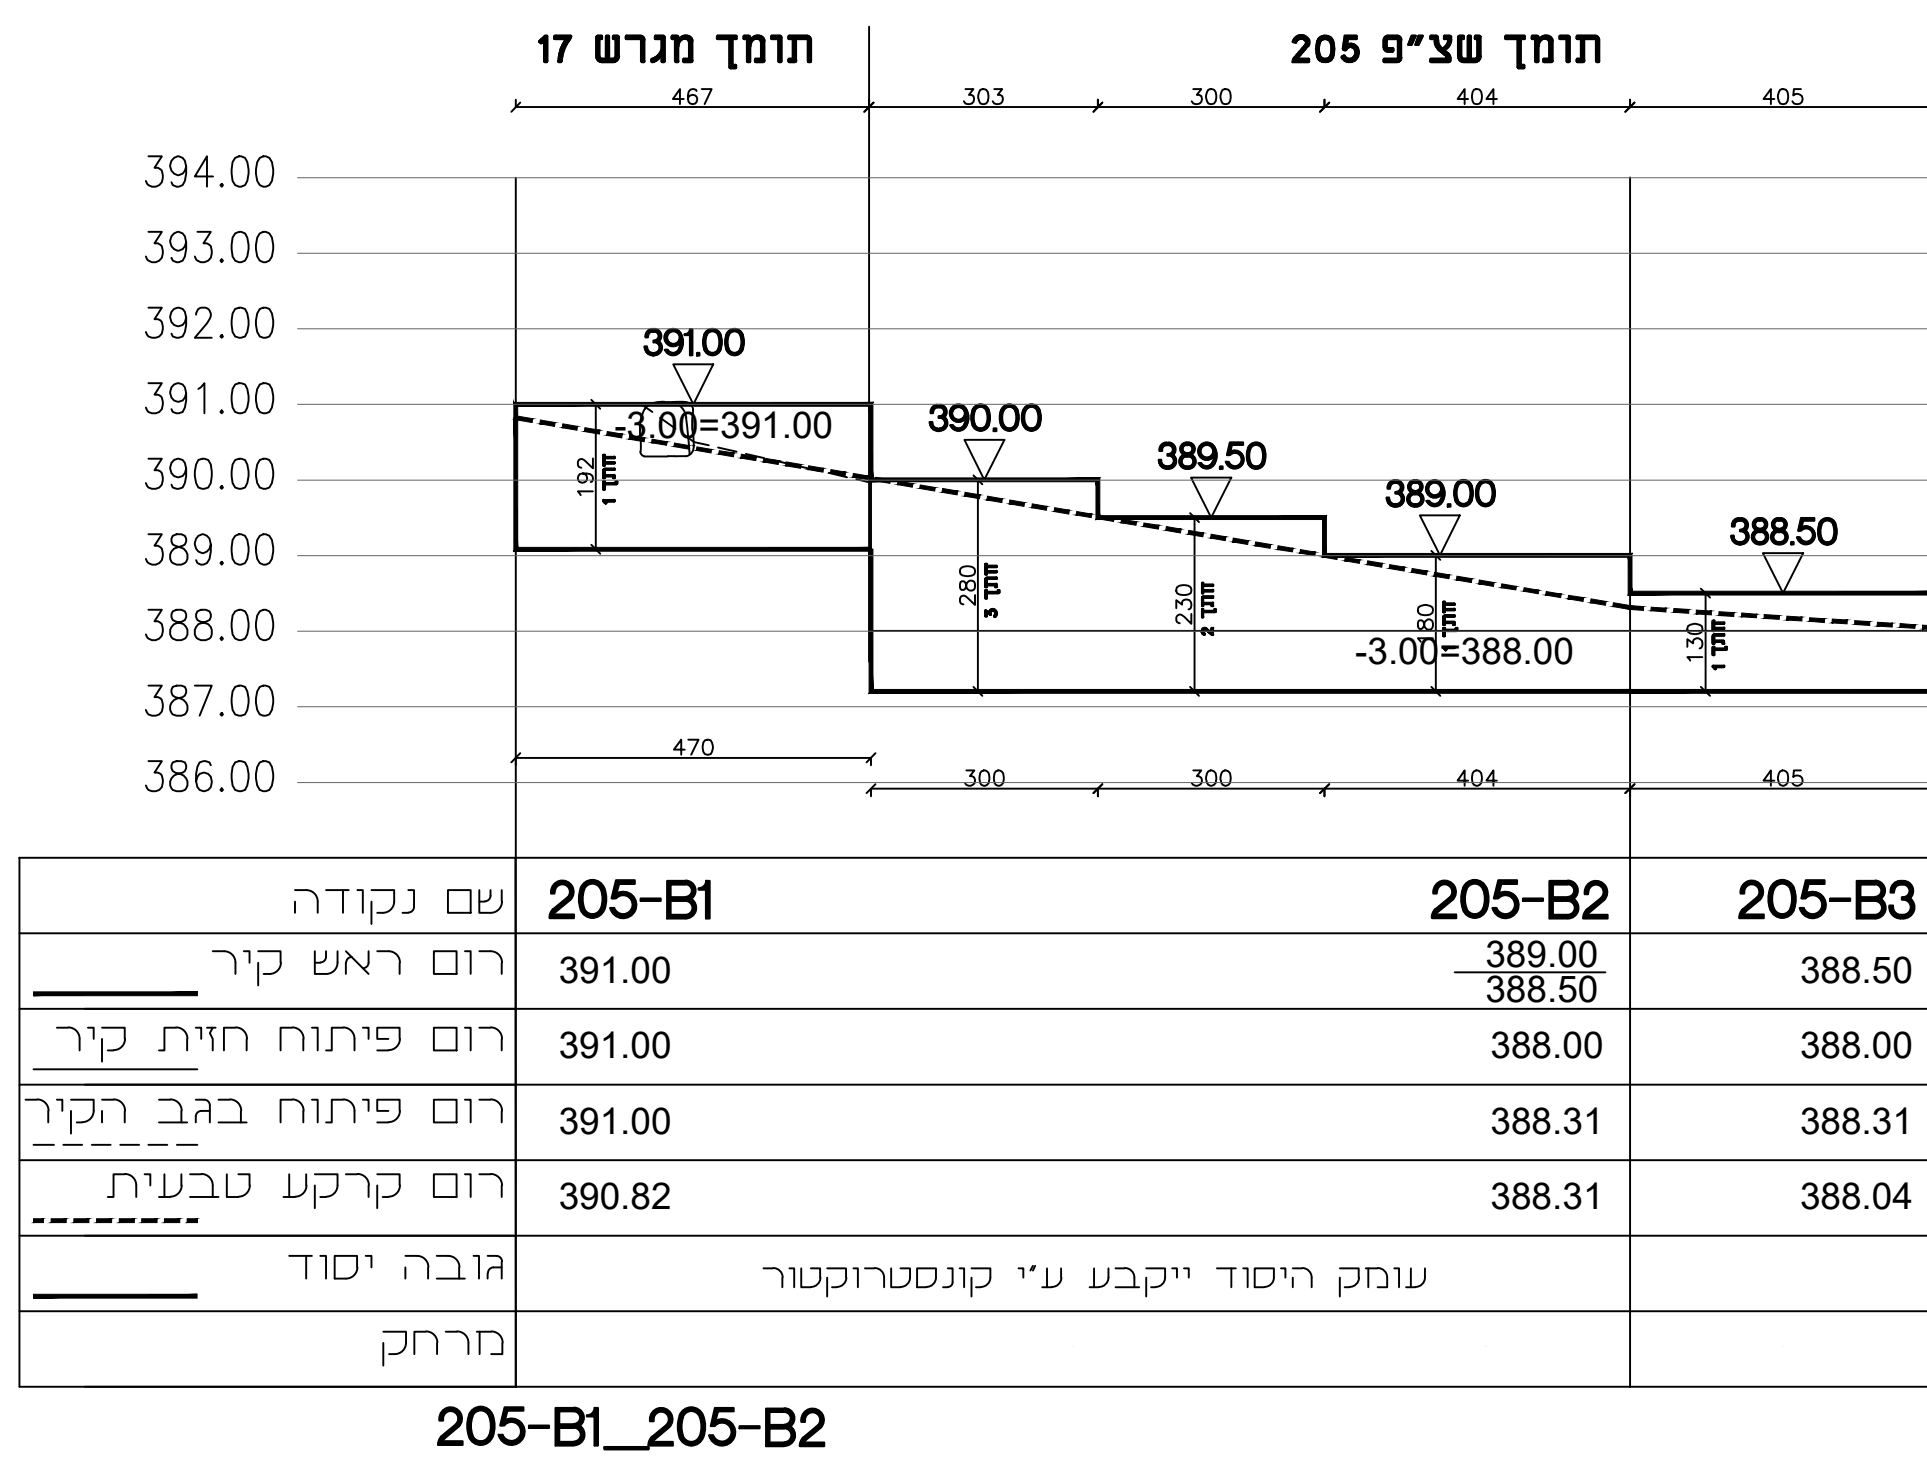

חומר מילוי נברר ניתן להחזיק מחומר עופדי החציבה באתר במידה והוא מתאים למילוי נברר. רק במידה ואין חומר מתאים מעופדי החציבה יורש לקבלן להביא חומר מילוי נברר מובא

חצץ עטוף בבד
גיאוטכני בלתי ארוג
במשקל 200 גר"/מ"ר

מילוי כלול במחירי היחידה של קיר הגדרור
מילוי מעבר לתחום זה ישולמו בנפרד

קו חציבה בשתיית סלעית

פרט קיר תומך (ביסוס בשתית סלעית)